




West

Existing

Proposed



Existing stone wall

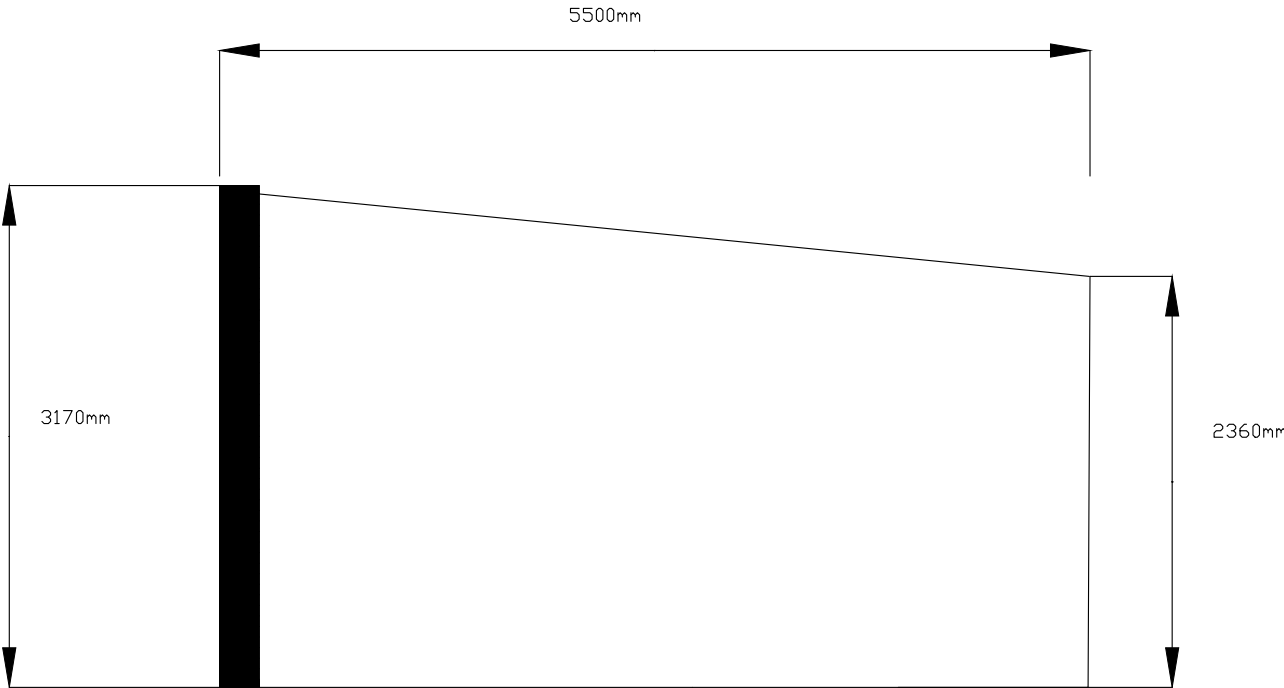

New grey dashed wall

Rev.	Revision	Date	Rev.	Address: 21 Broad Street, Port Talbot, SA13 1EW	Title: Rear Lane Elevation Proposed conversion of existing garage to beauty room and storage area	Drawn by: JR	Revision					
						App'd. by:	Project No. 1					
						Date 28/08/20	Drawing No. 2					
						Scale 1: 50						