


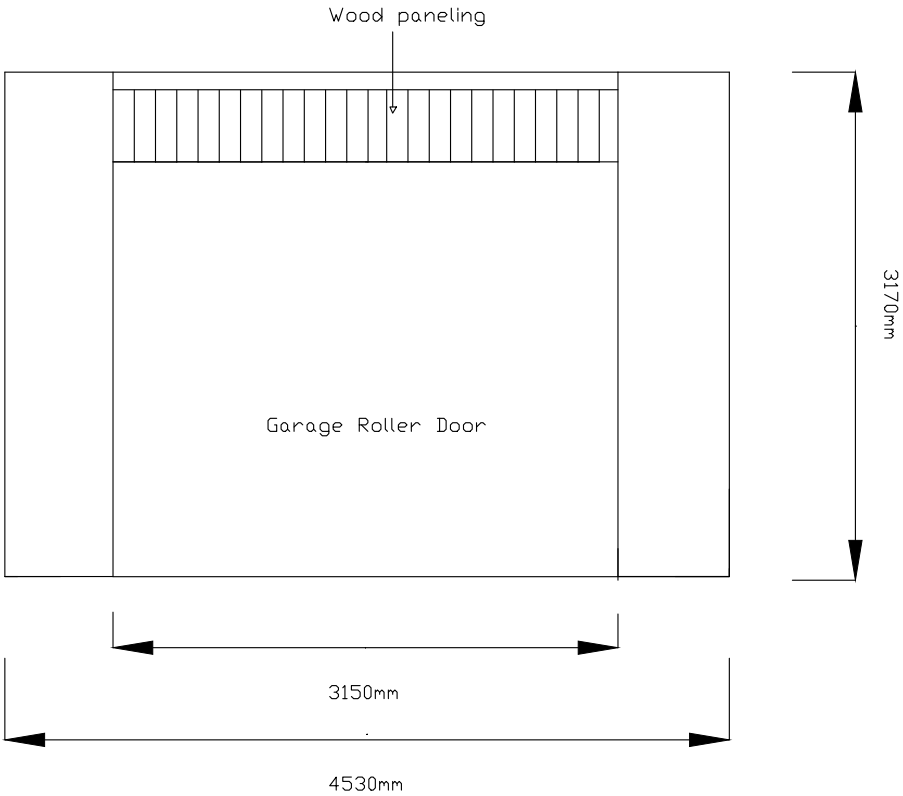


North

Existing



Proposed
(No Change)

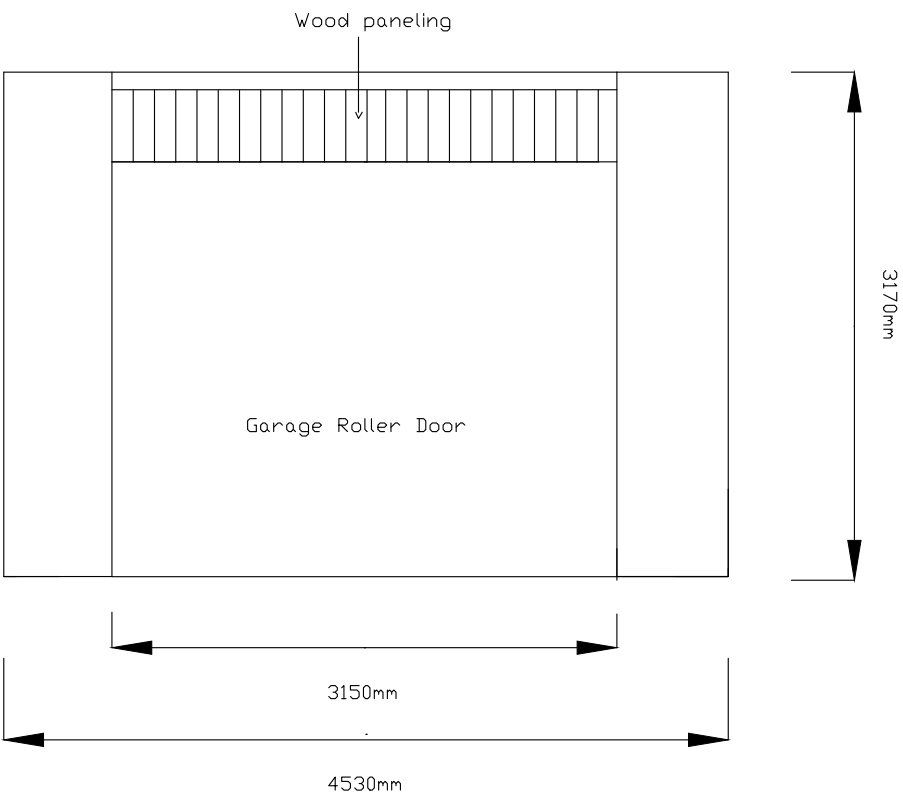

Rev.	Revision	Date	Rev.

Address: 21 Broad Street, Port Talbot, SA13 1EW

Title: Side Elevation
Proposed conversion of existing garage to beauty room and storage area

Drawn by: JR	Revision					
App'd. by:	Project No. 1					
Date 28/08/20	Drawing No. 4					
Scale 1: 50						