



Superseded

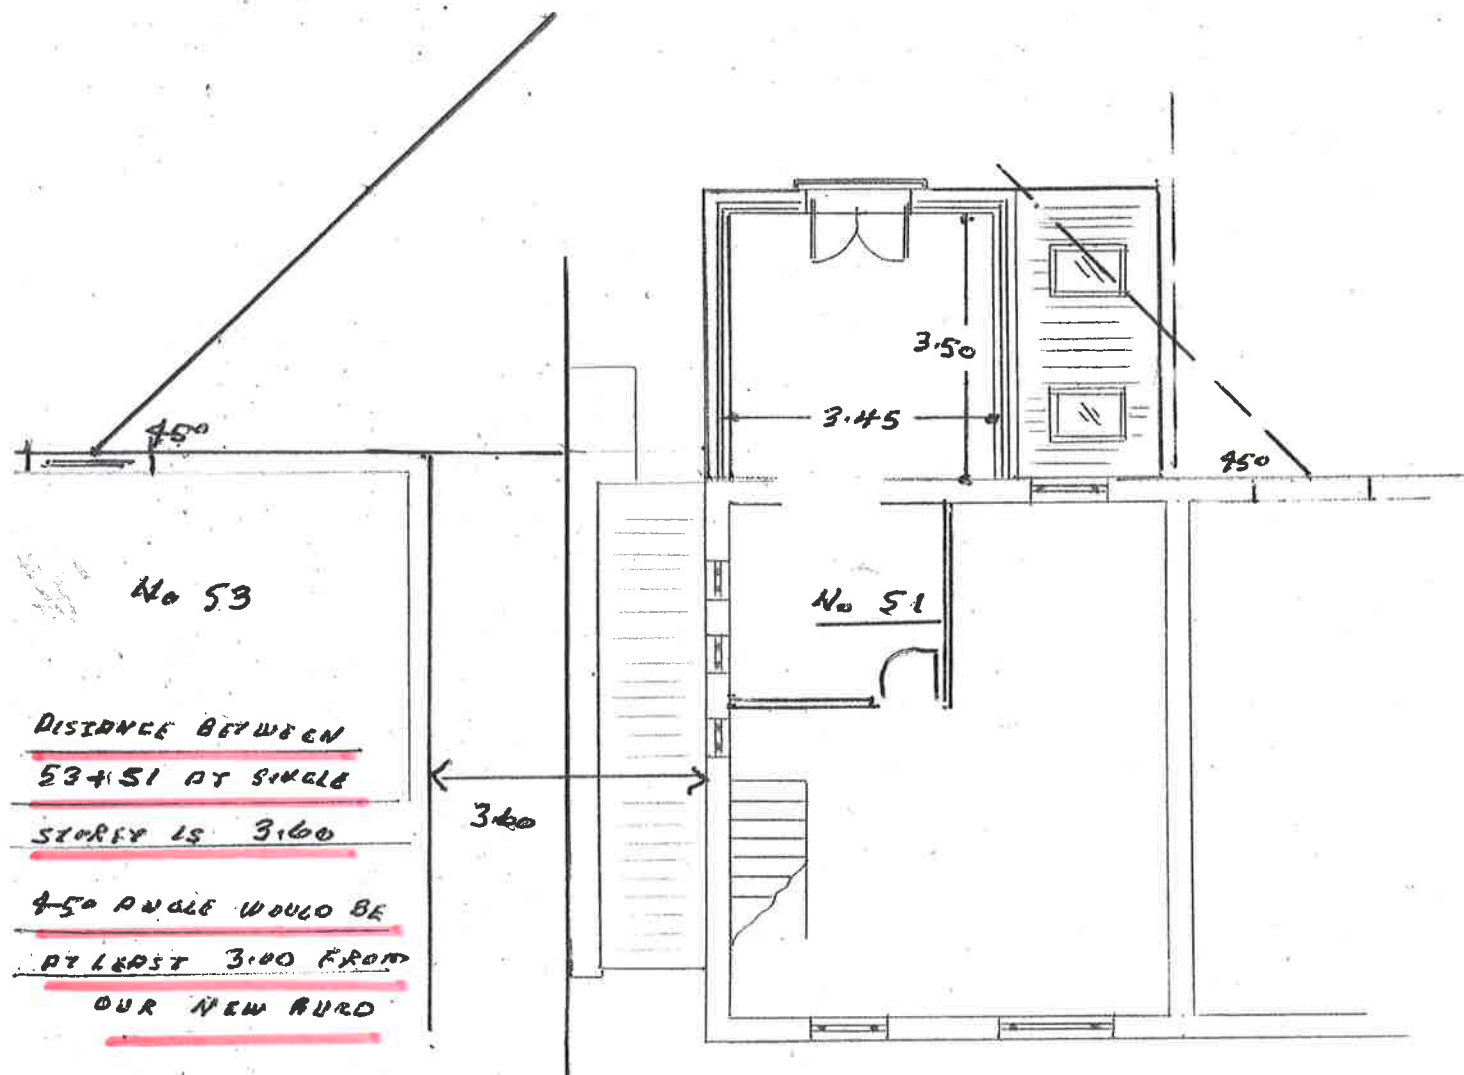

SCALE 1:100

FIRST FLOOR PROPOSED

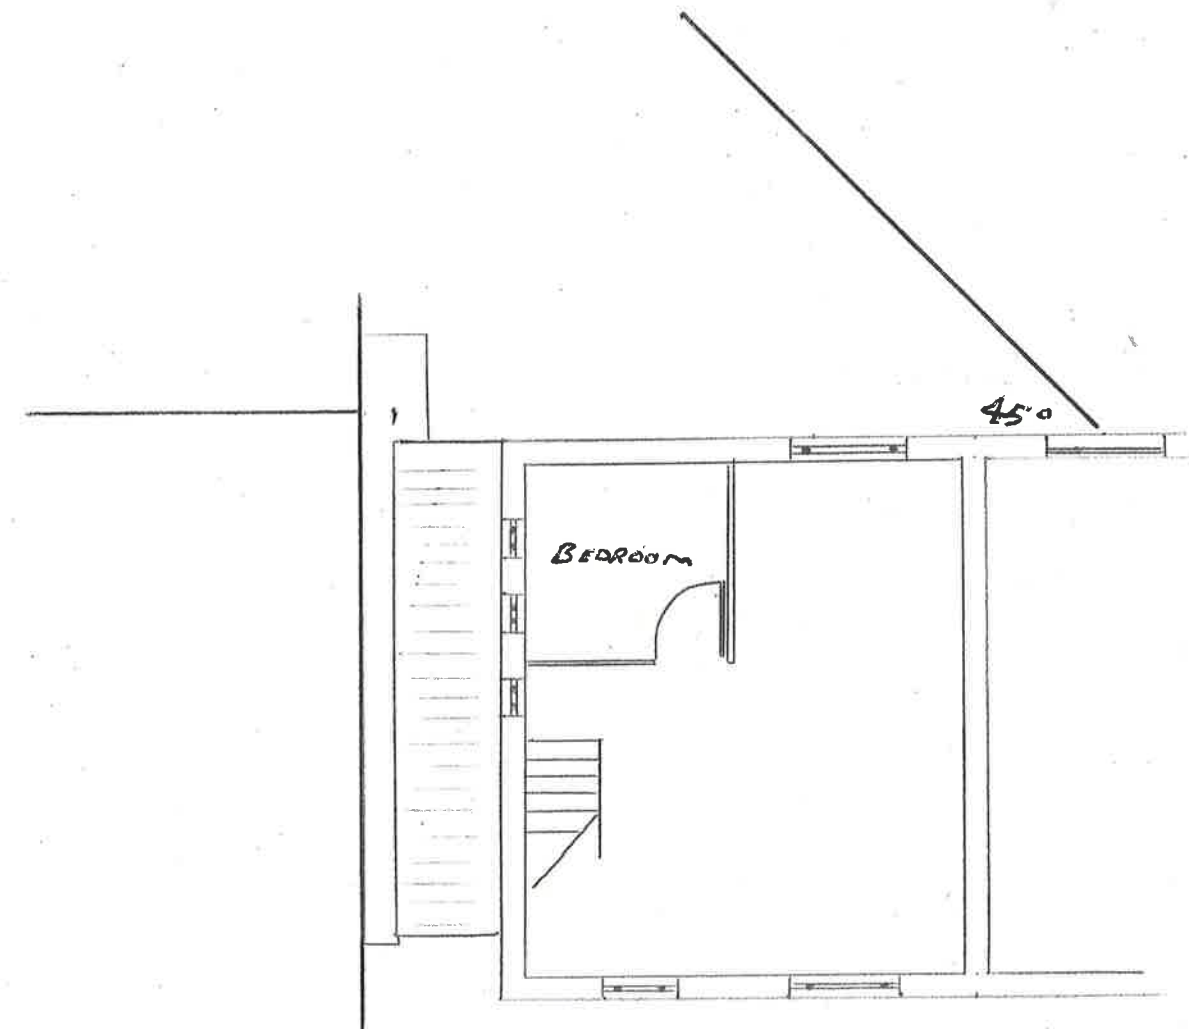

FIRST FLOOR EXISTING