


Superseded

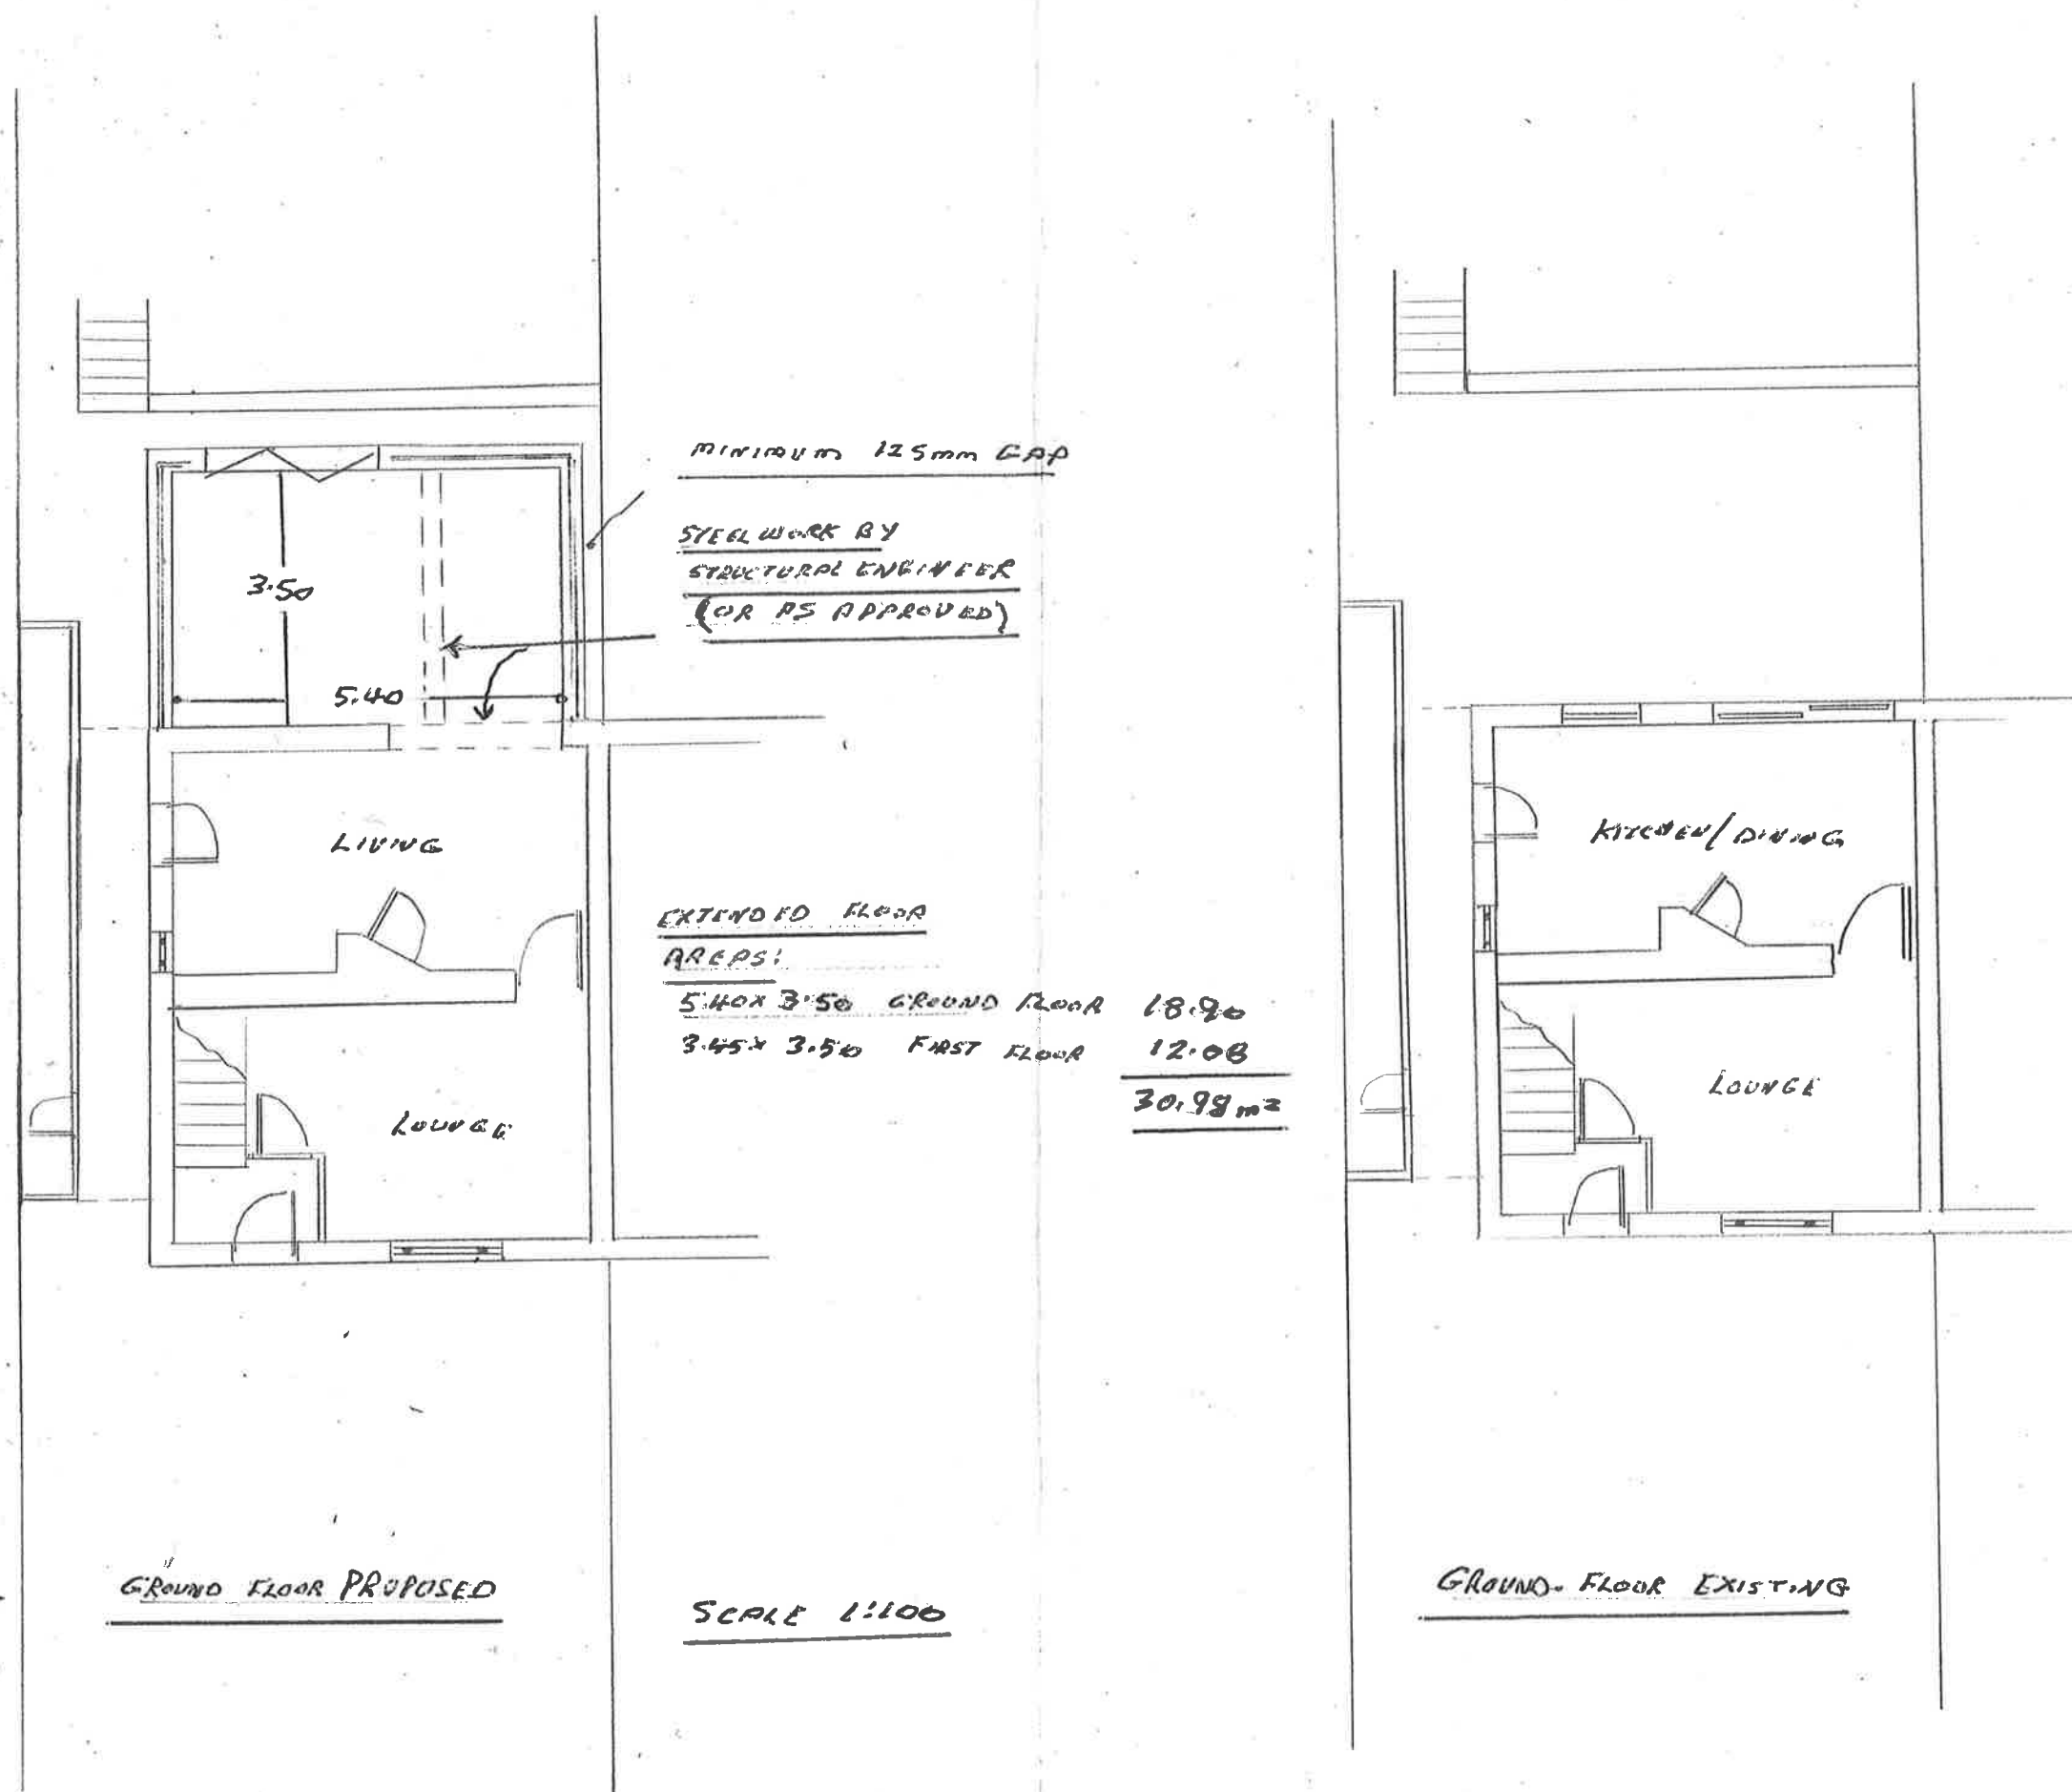

PROPOSED TWO STOREY REAR EXTENSION
at
51 OLIVE BRANCH CRESCENT, BRITON FERRY
for
MRS/MRS. STEVEN AND NATALIE CUMMINGS