
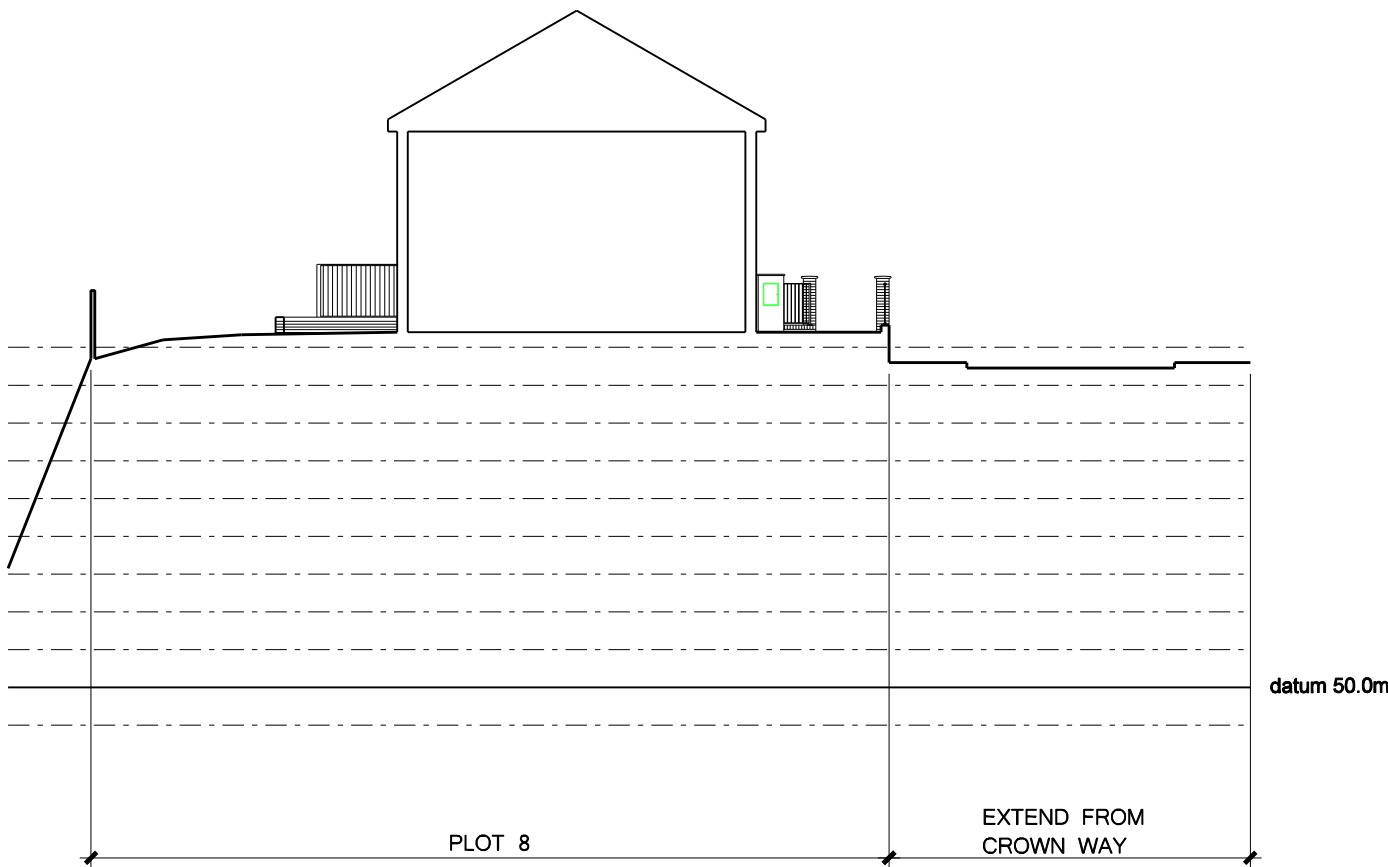
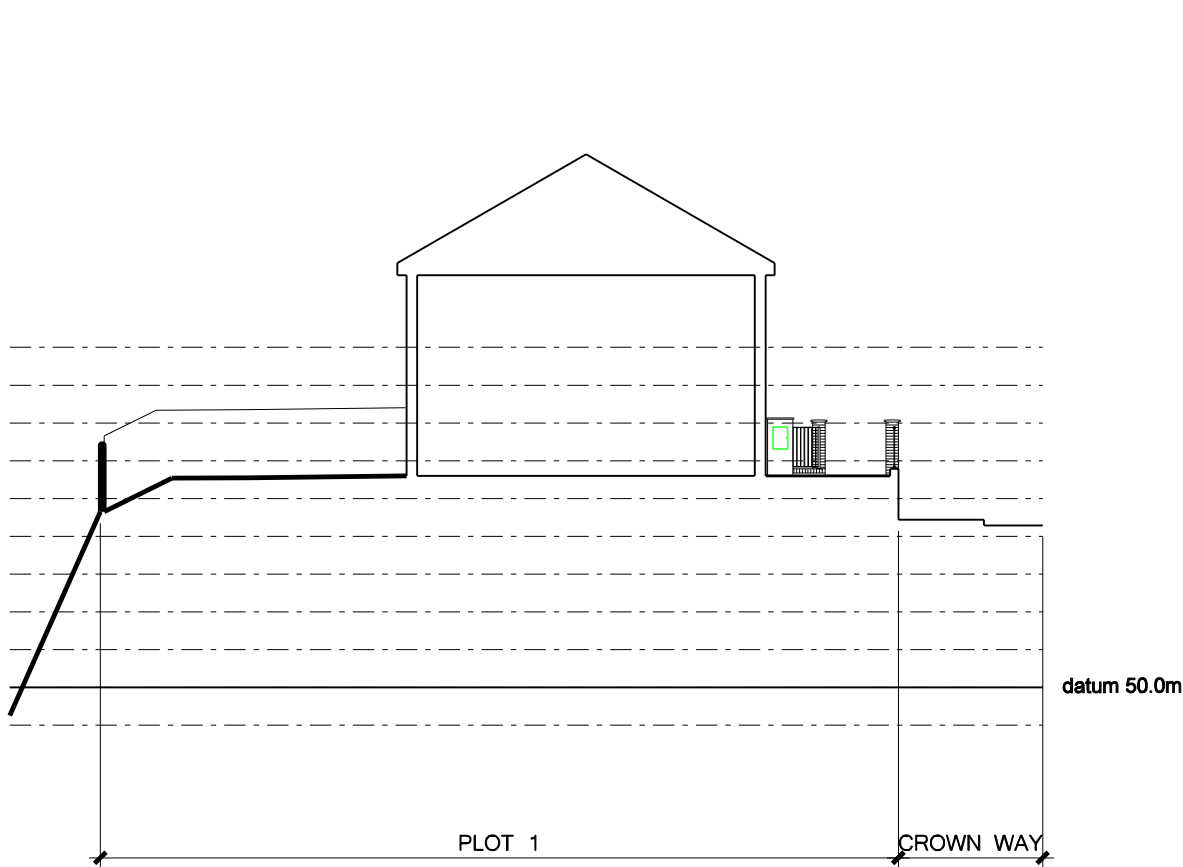


Revisions		
A	BOUNDARY TREATMENTS ADJUSTED. FACADE ADDED BETWEEN PLOTS 6 & 7	05 FEB '19
B	LEVELS AND HOUSES UPDATED TO INDICATE THE ILKA HOMES SYSTEM.	17 AUG '20

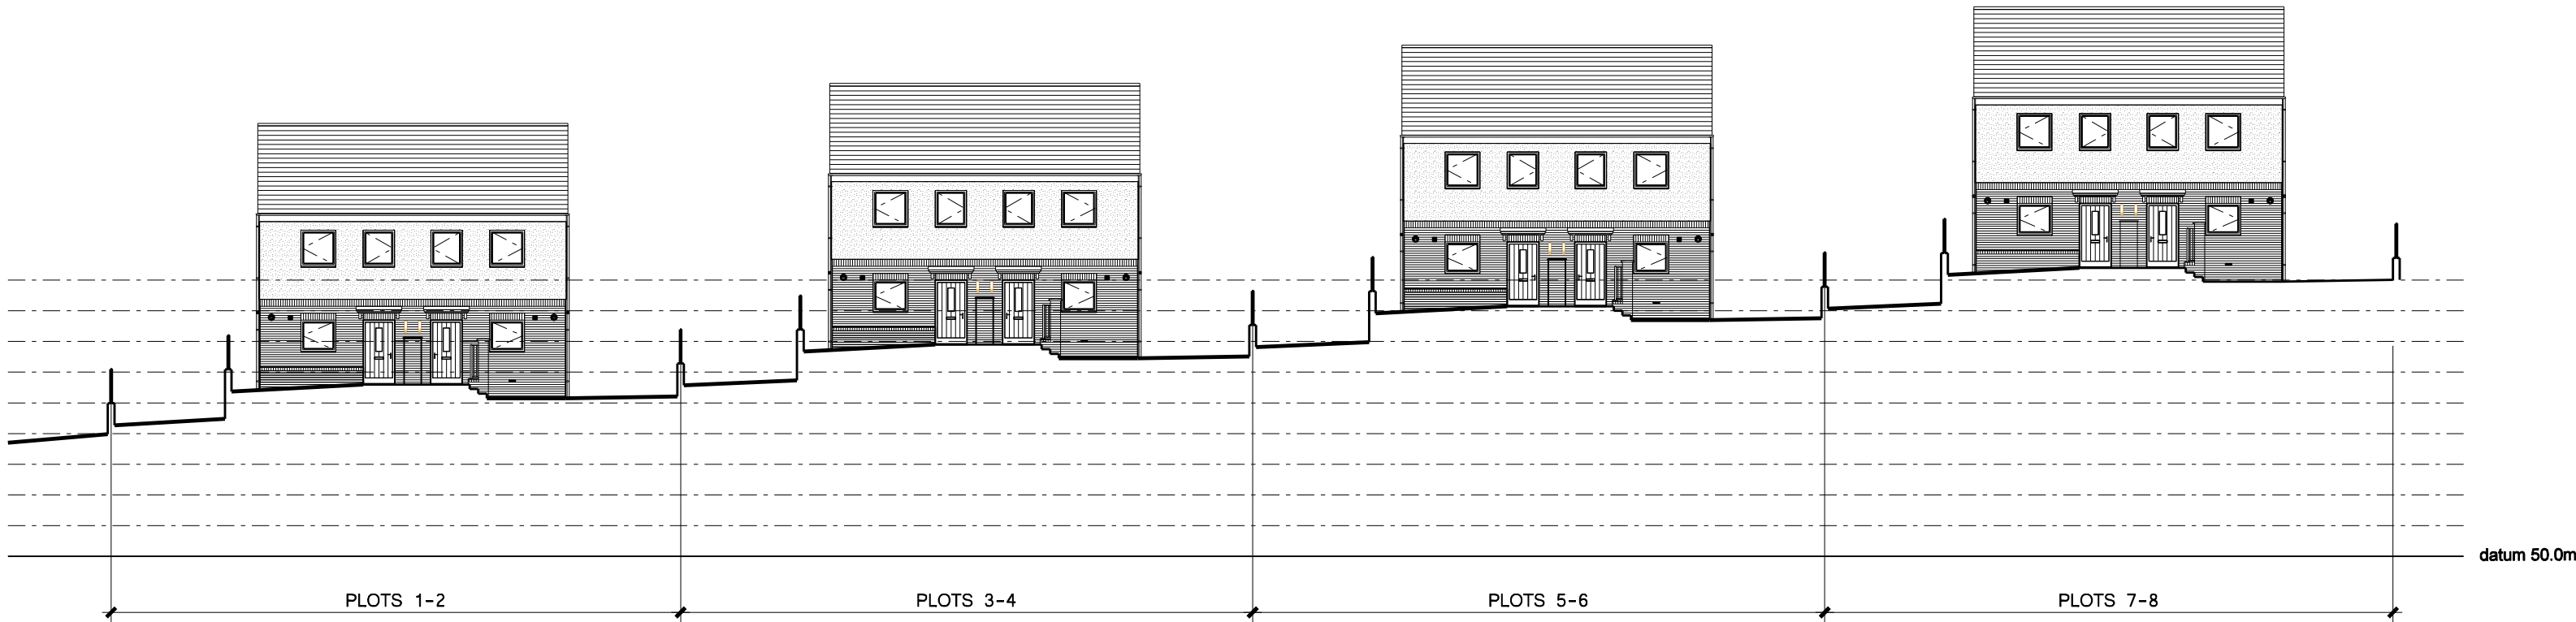

pentan
 architects
 22 Cathedral Road
 Cardiff CF11 9LJ
 t: 029 2030 9010
 info@pentan.co.uk

Project
 LAND OFF CROWN WAY, COED DARCY, NEATH
 Client
 COASTAL HOUSING GROUP
 Drawing Title

PROPOSED SITE SECTIONS

NOTES. Do not scale. All dimensions are in millimetres unless stated otherwise

Date
 DEC '18
 Scale
 1:200 @ A2
 Drawing No.
 3713 / PA / 011
 Rev.
 B