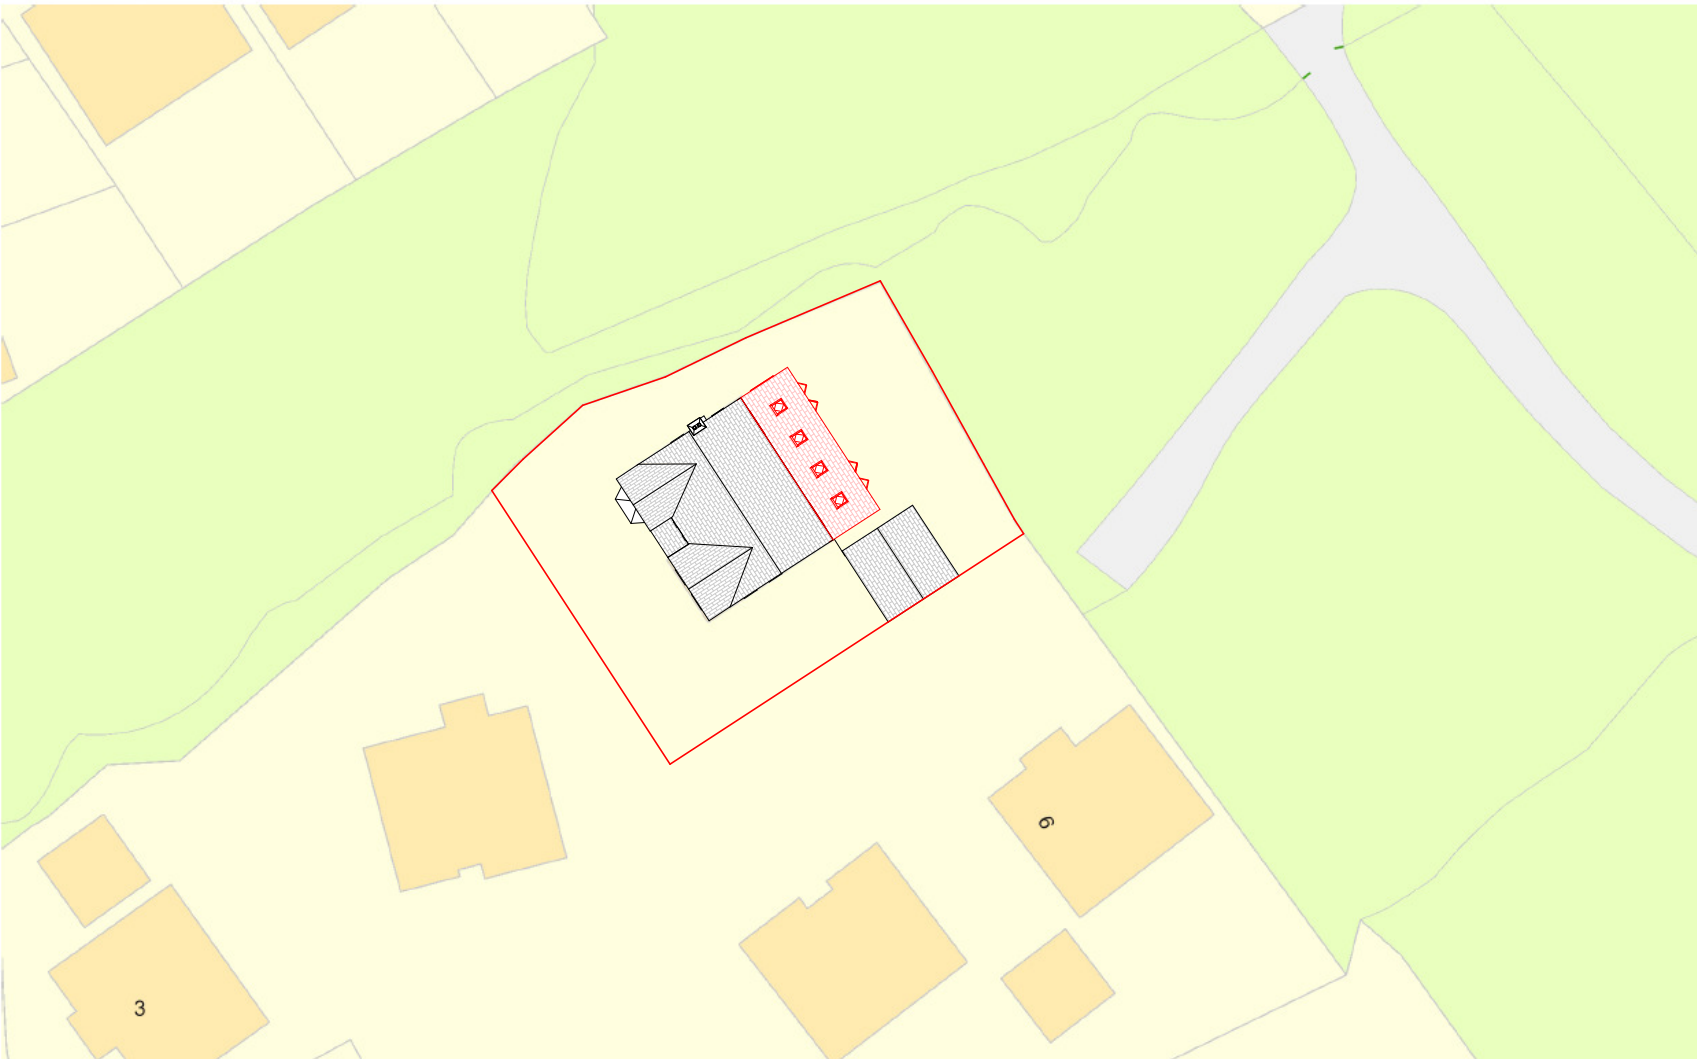


1

Propose Block Plan

1 : 500

No.	Description	Date

 www.ccs-solutions.co.uk			
CODE	STATUS	SUITABILITY DESCRIPTION	PURPOSE OF ISSUE
			Planning

PROJECT	Single story rear extension
SHEET	Proposed Block Plan

CLIENT			Mr & Mrs Buckley	
Date	06/08/2020	Project number	06082020	Scale (@ A3)
				1 : 500
Drawn by	CCS	DRWAING NUMBER		REV
Checked by		A305		A