


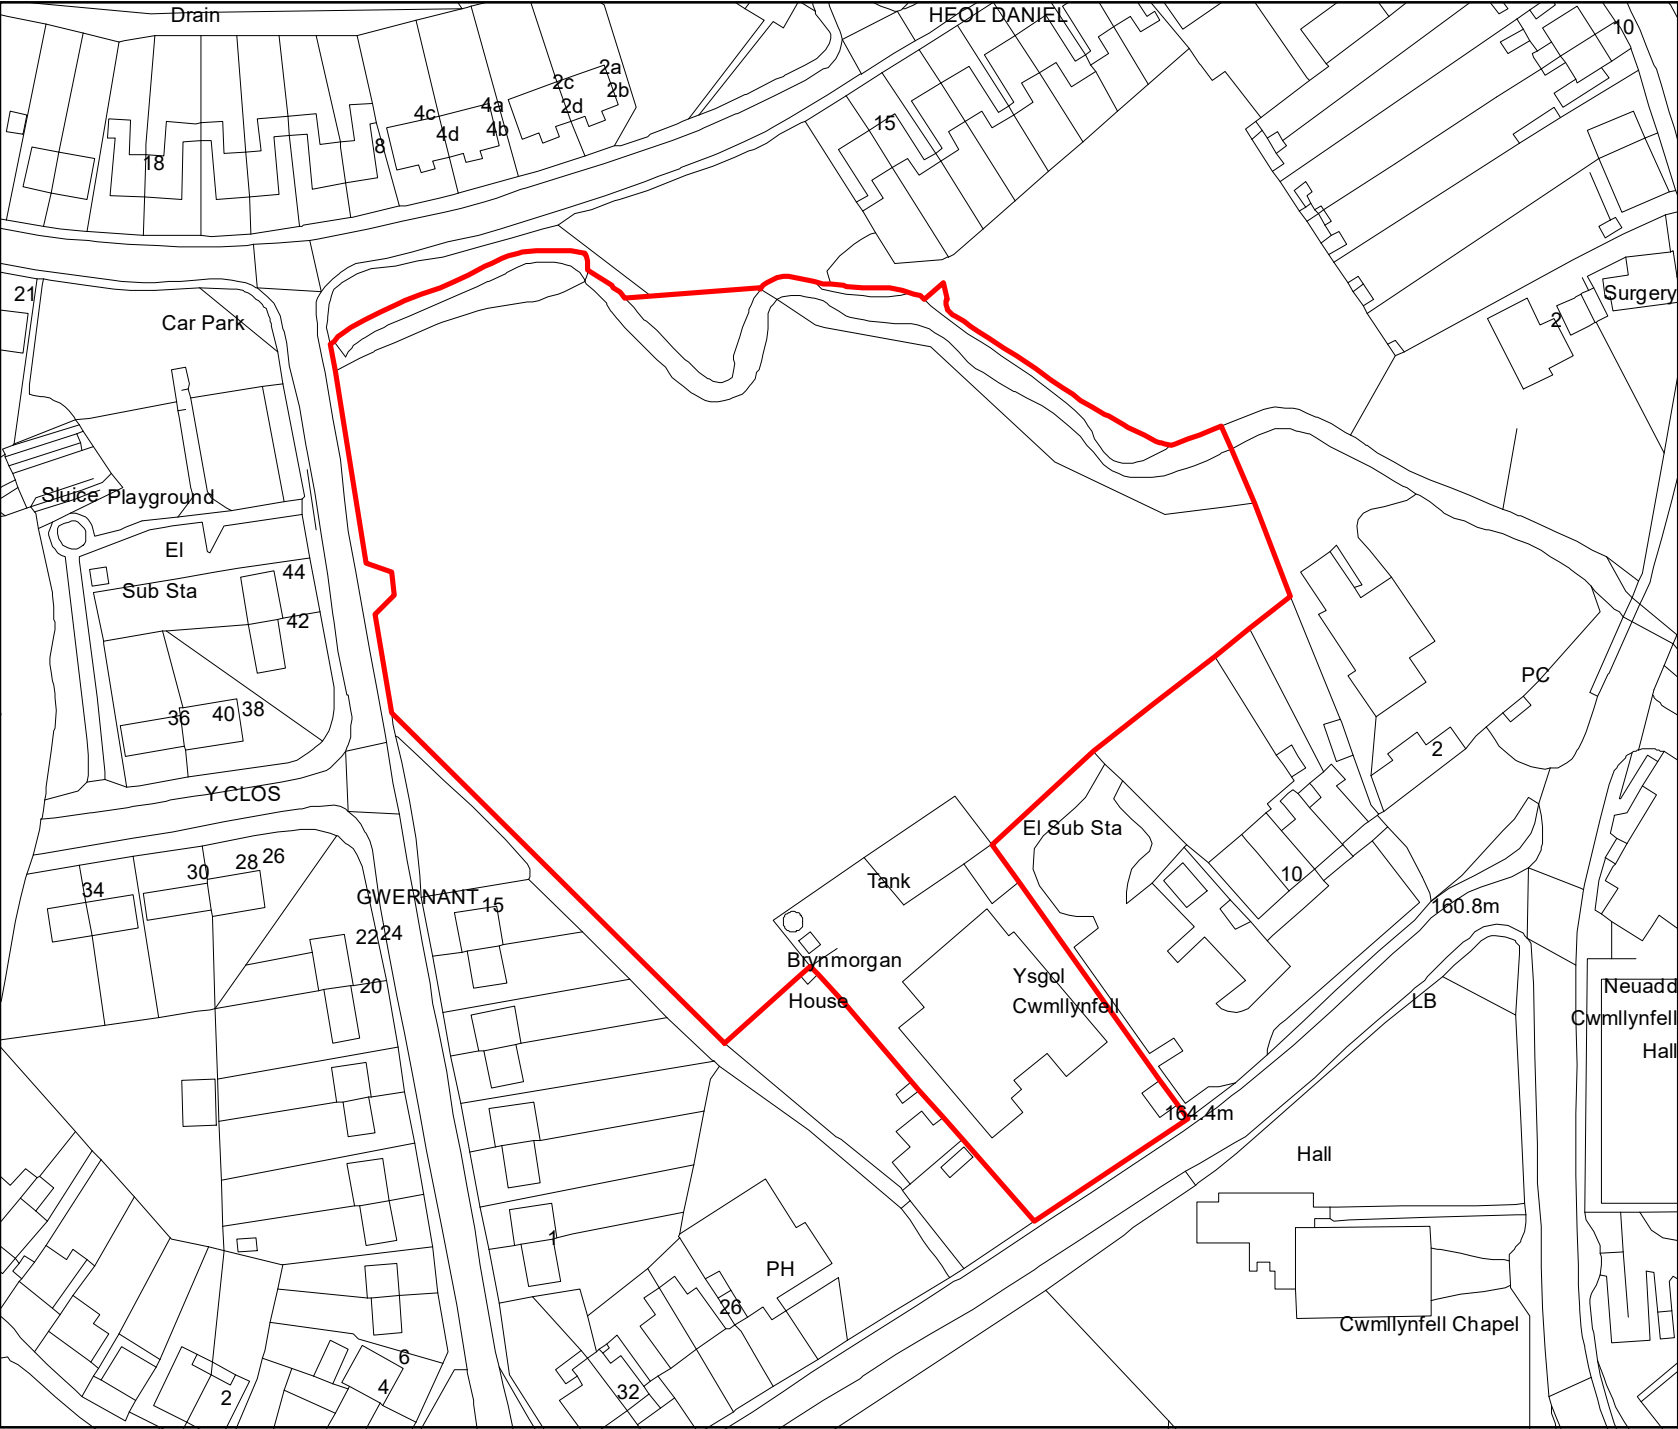

NOTES		
		
PROPERTY & REGENERATION Gareth Nutt B.Sc (hons), M.Sc., DMS, FRICS Corporate Director of Environment THE QUAYS, BRUNEL WAY, BAGLAN ENERGY PARK NEATH SA11 2GG www.npt.gov.uk		
Project	Y G G D CWMLLYNFELL HEOL Y BRYN CWMLLYNFELL	
Drawing Title	LOCATION PLAN	
	Scales Drawing No.	A4 @ 1:1250 19-1053 Rev.