



A1 Original Sheet Size

Revision		
No	Description	Date

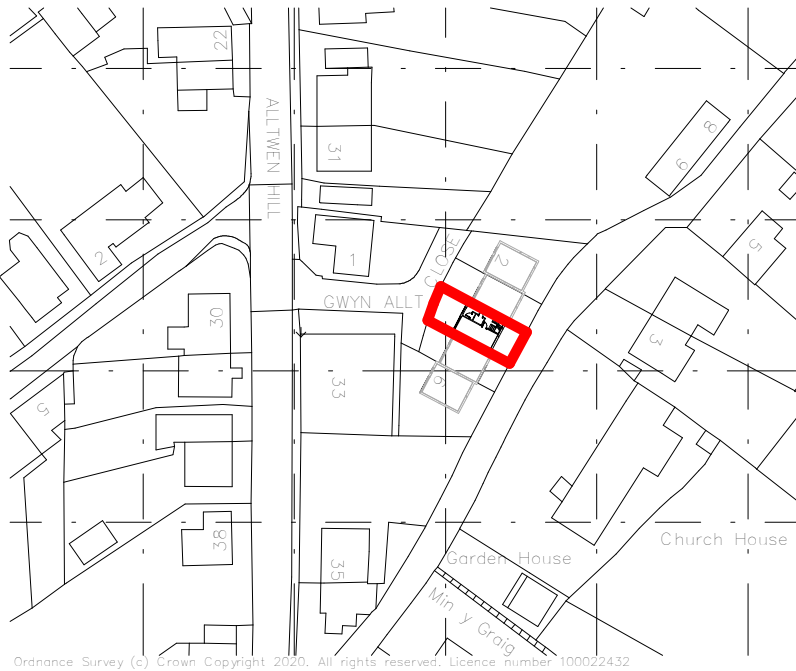

1 **LOCATION PLAN**
1 : 1250

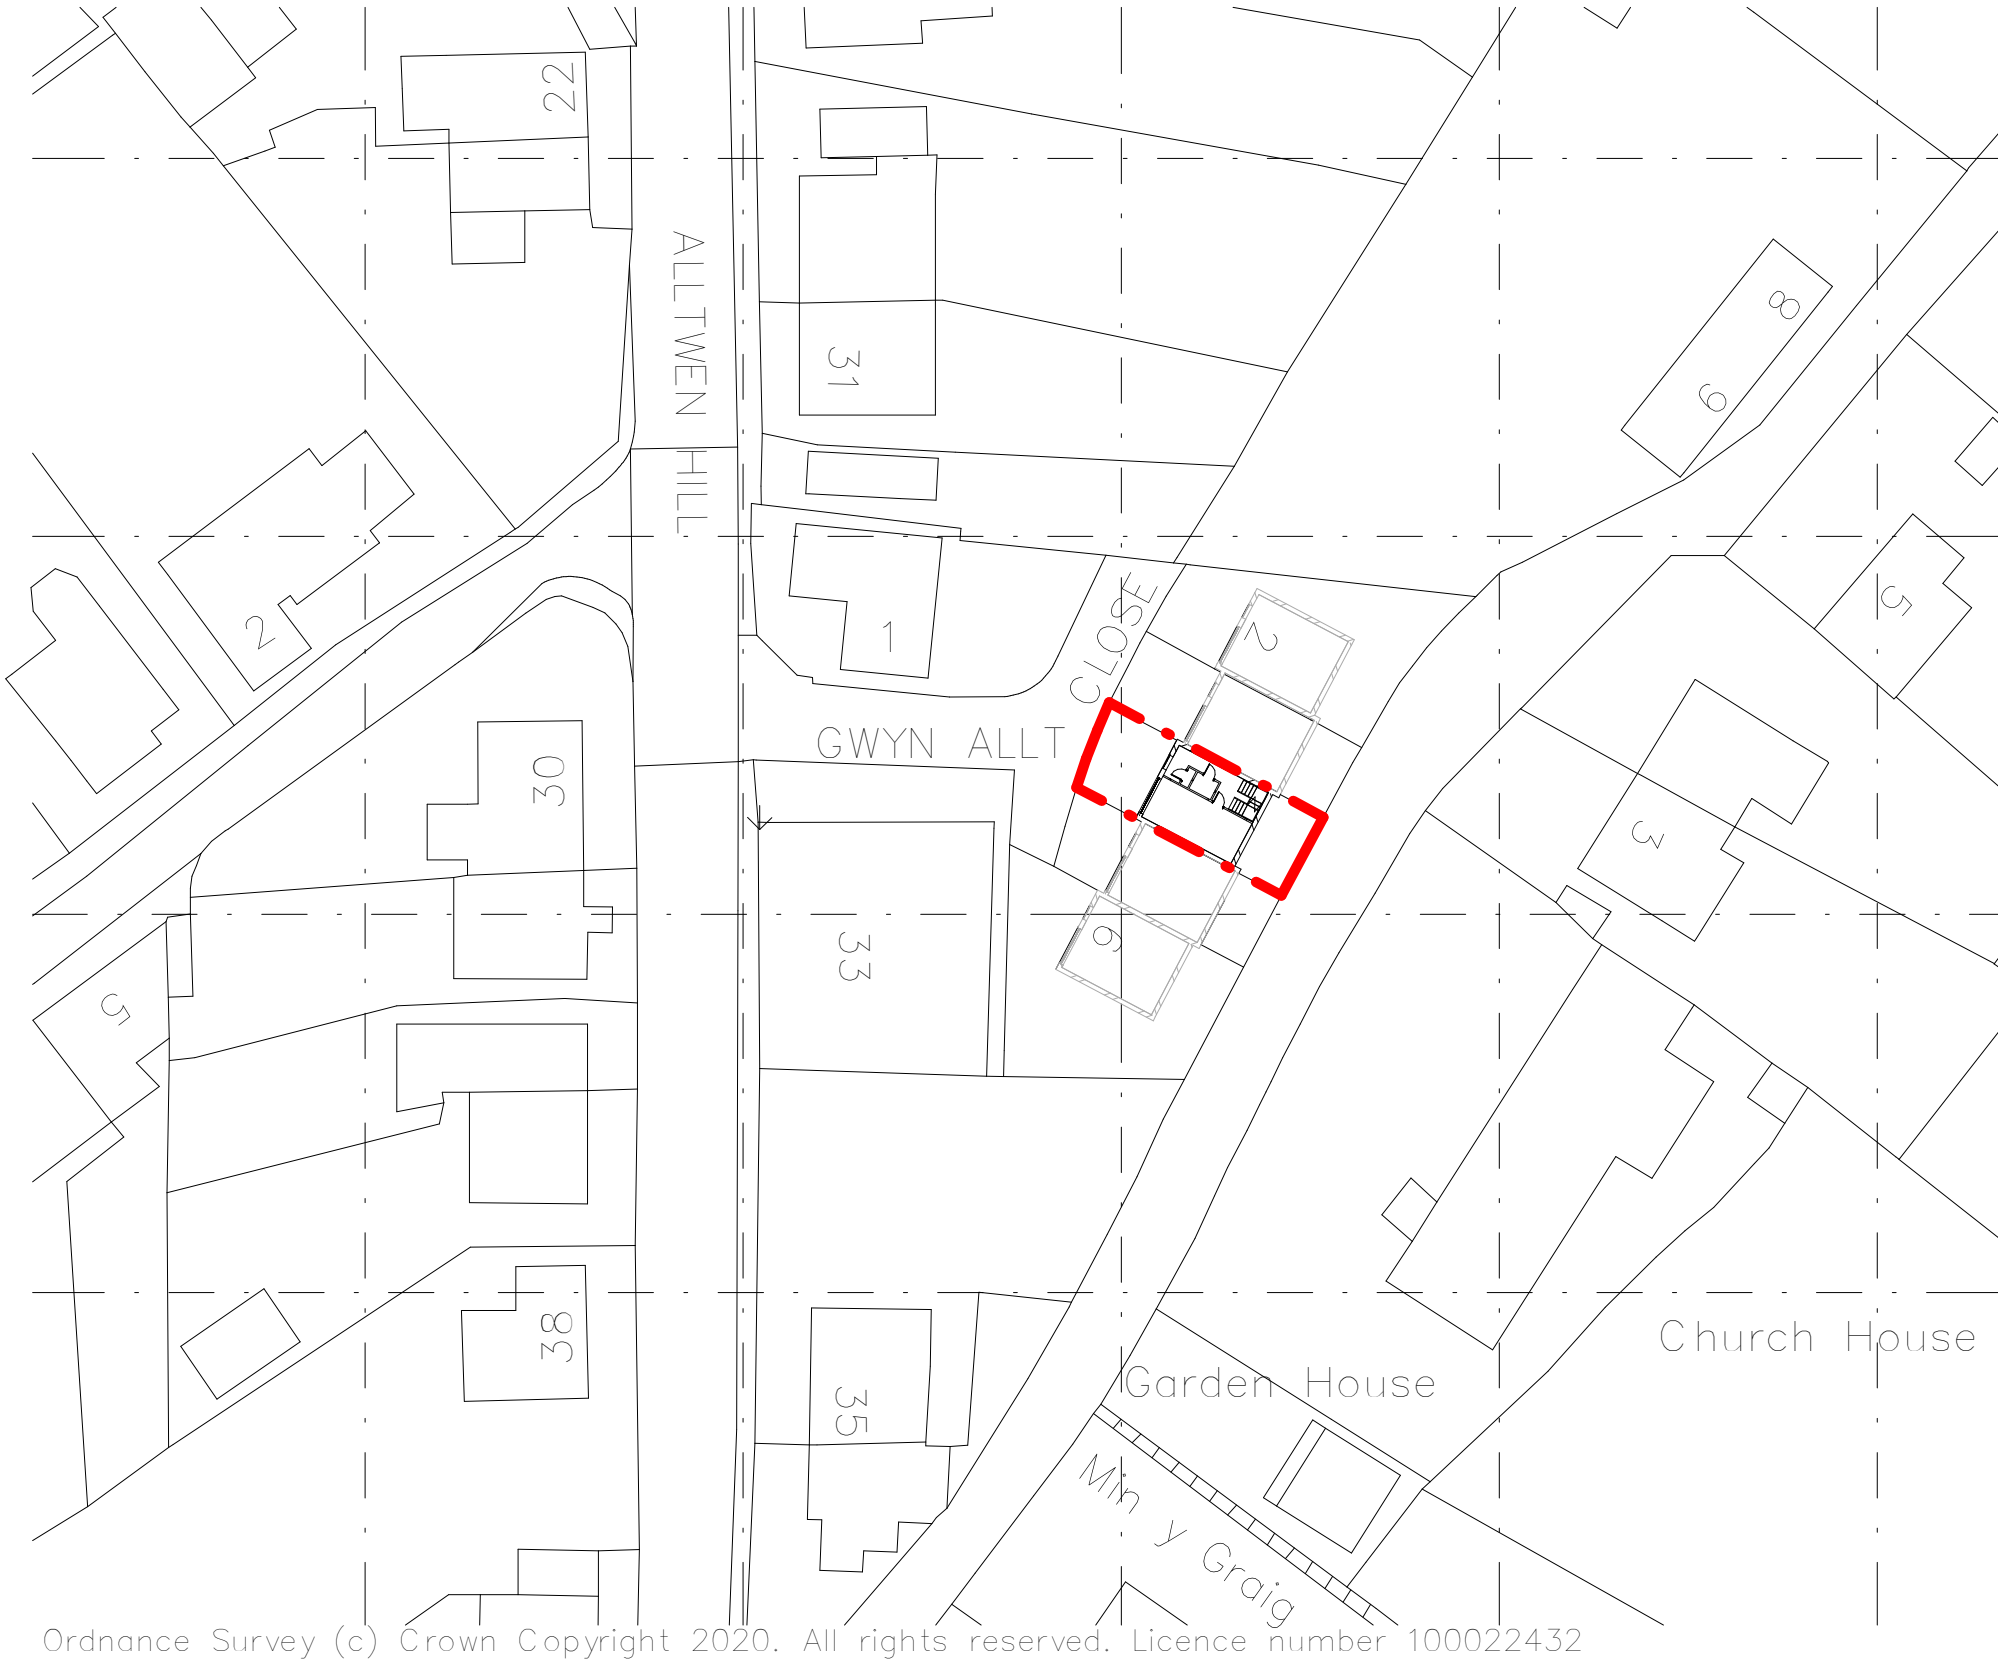

2 **LOCATION PLAN Copy 1**
1 : 500

CONNOLLY
ARCHITECTURAL
DESIGN

Project
Enter address here

Draw Title
LOCATION PLAN

Date 09/14/20 Scale As indicated

Job No Project Number	Draw No A102	Revision
--------------------------	-----------------	----------

Checked By:
Checker

Drawn By:
Author