



Revision				
No	Description	Date	Chkd	

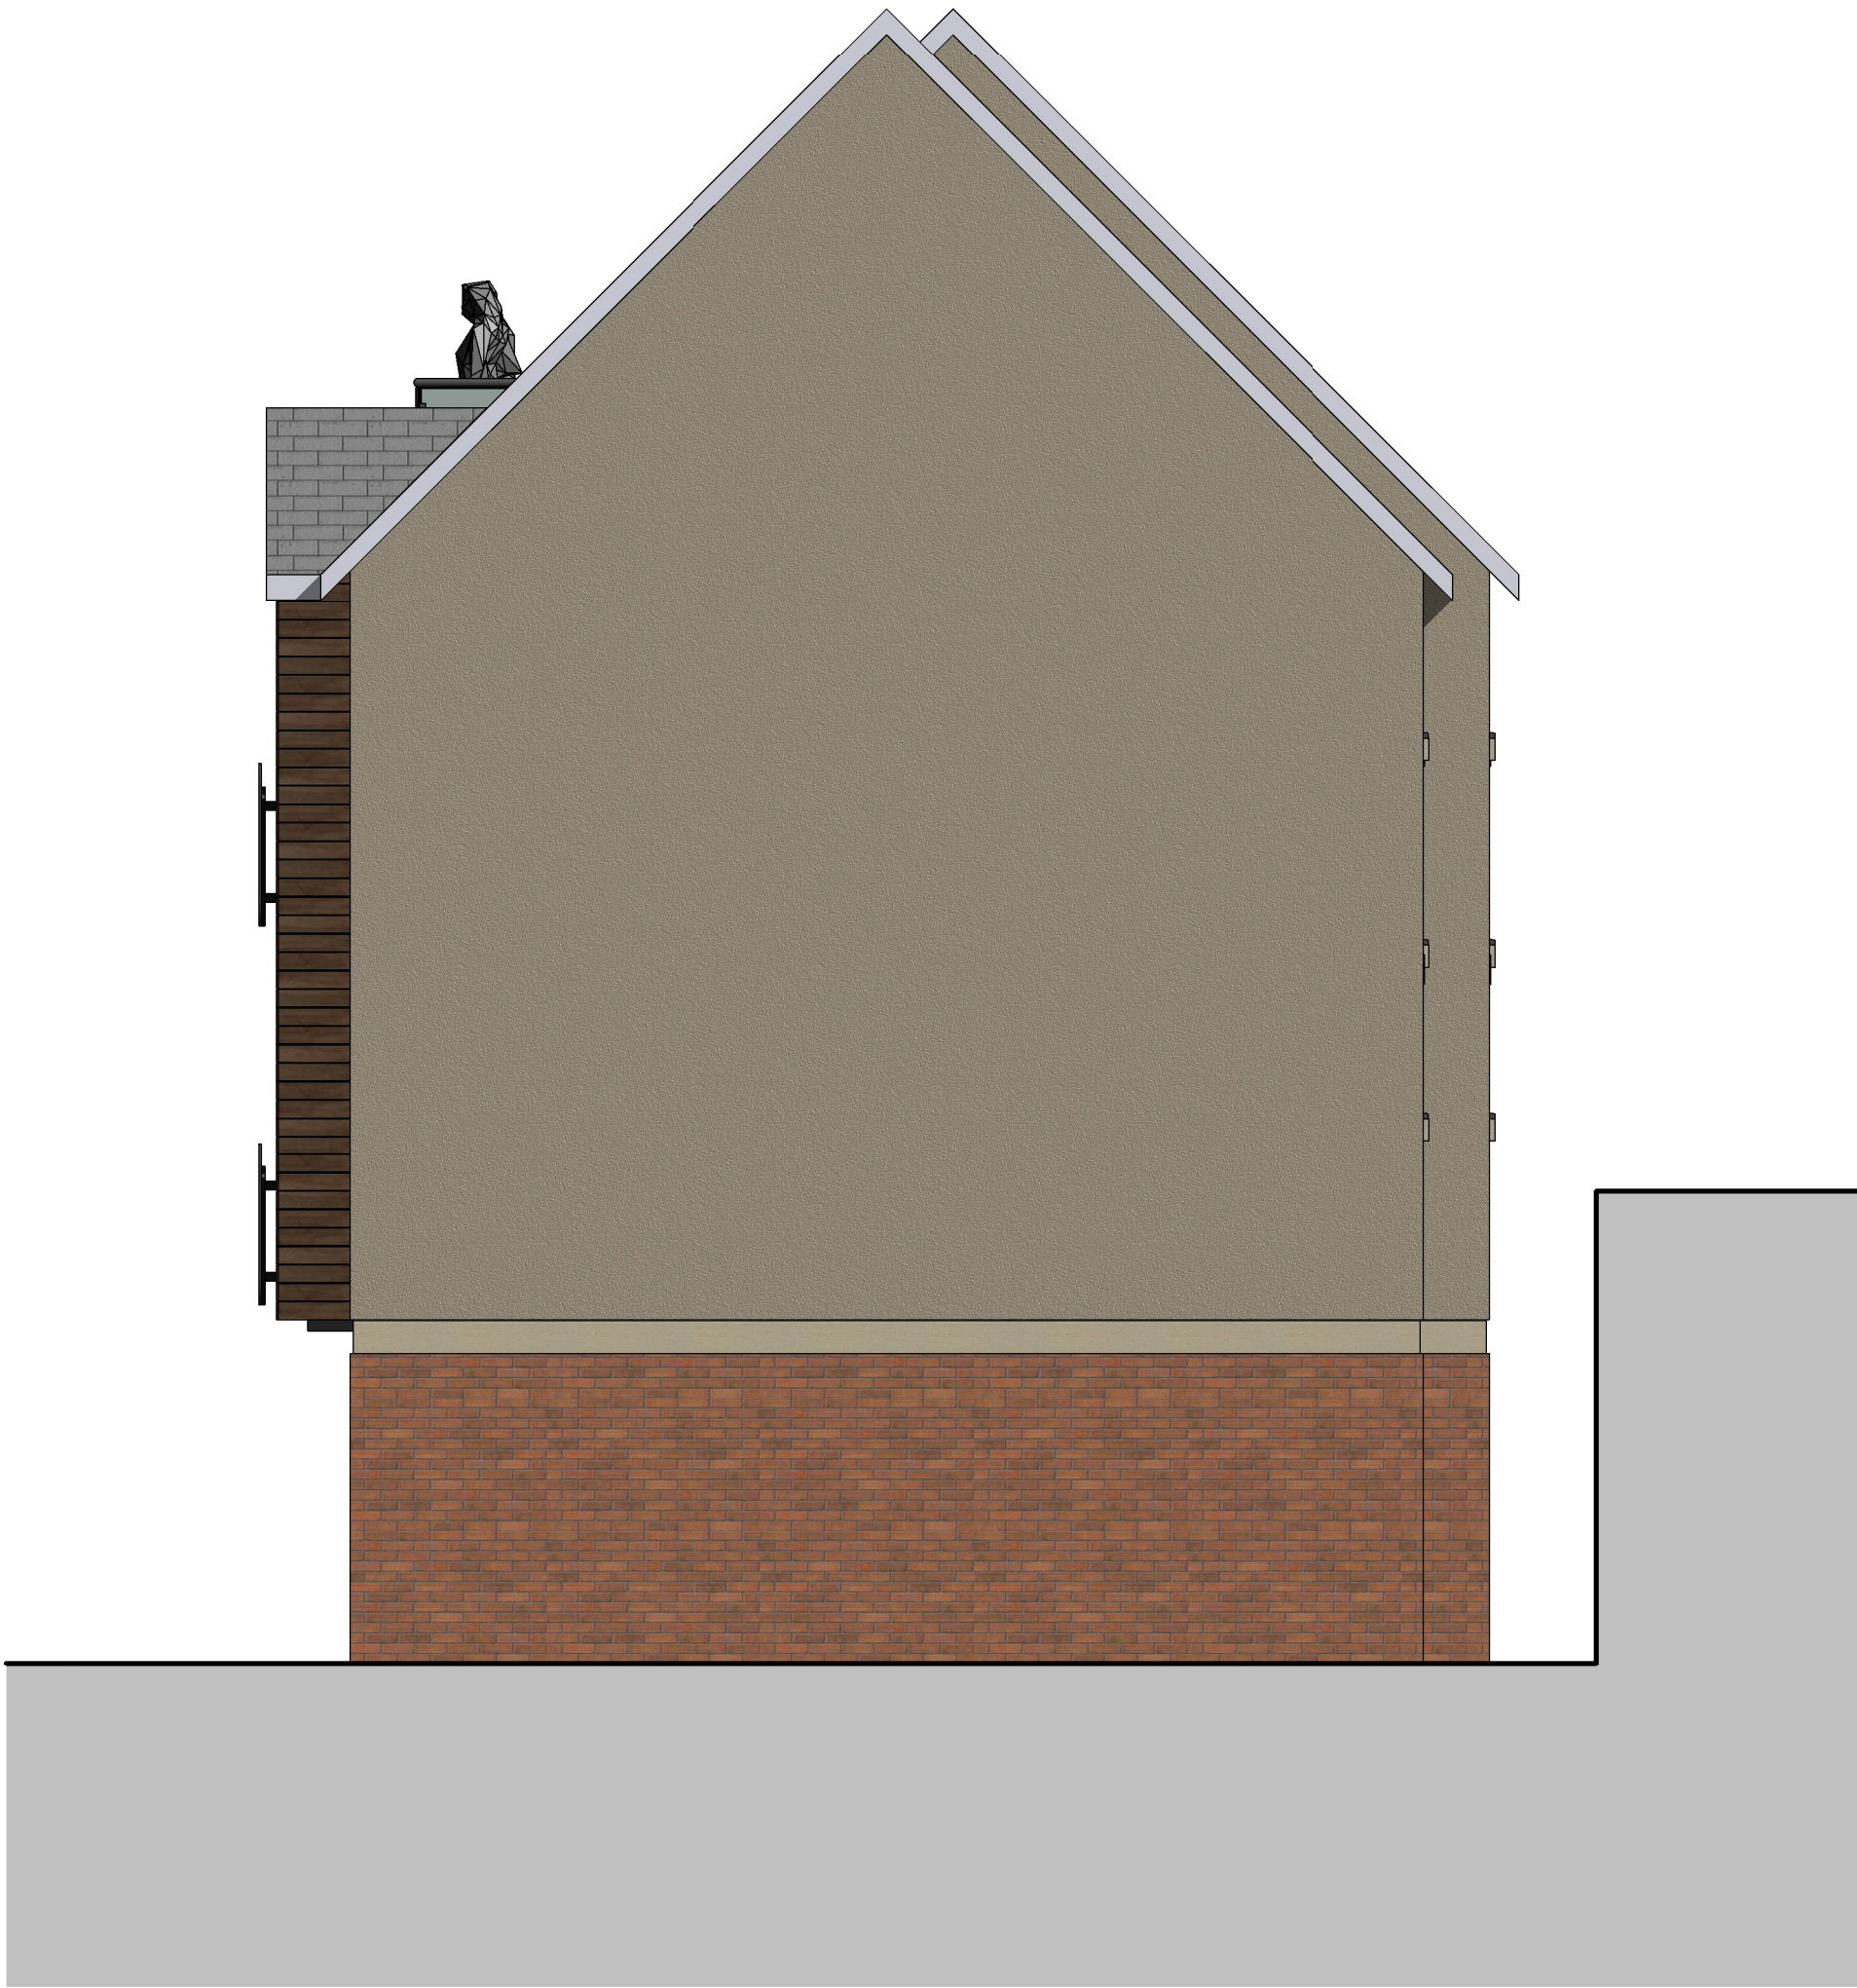

SIDE ELEVATION 01
1 : 50

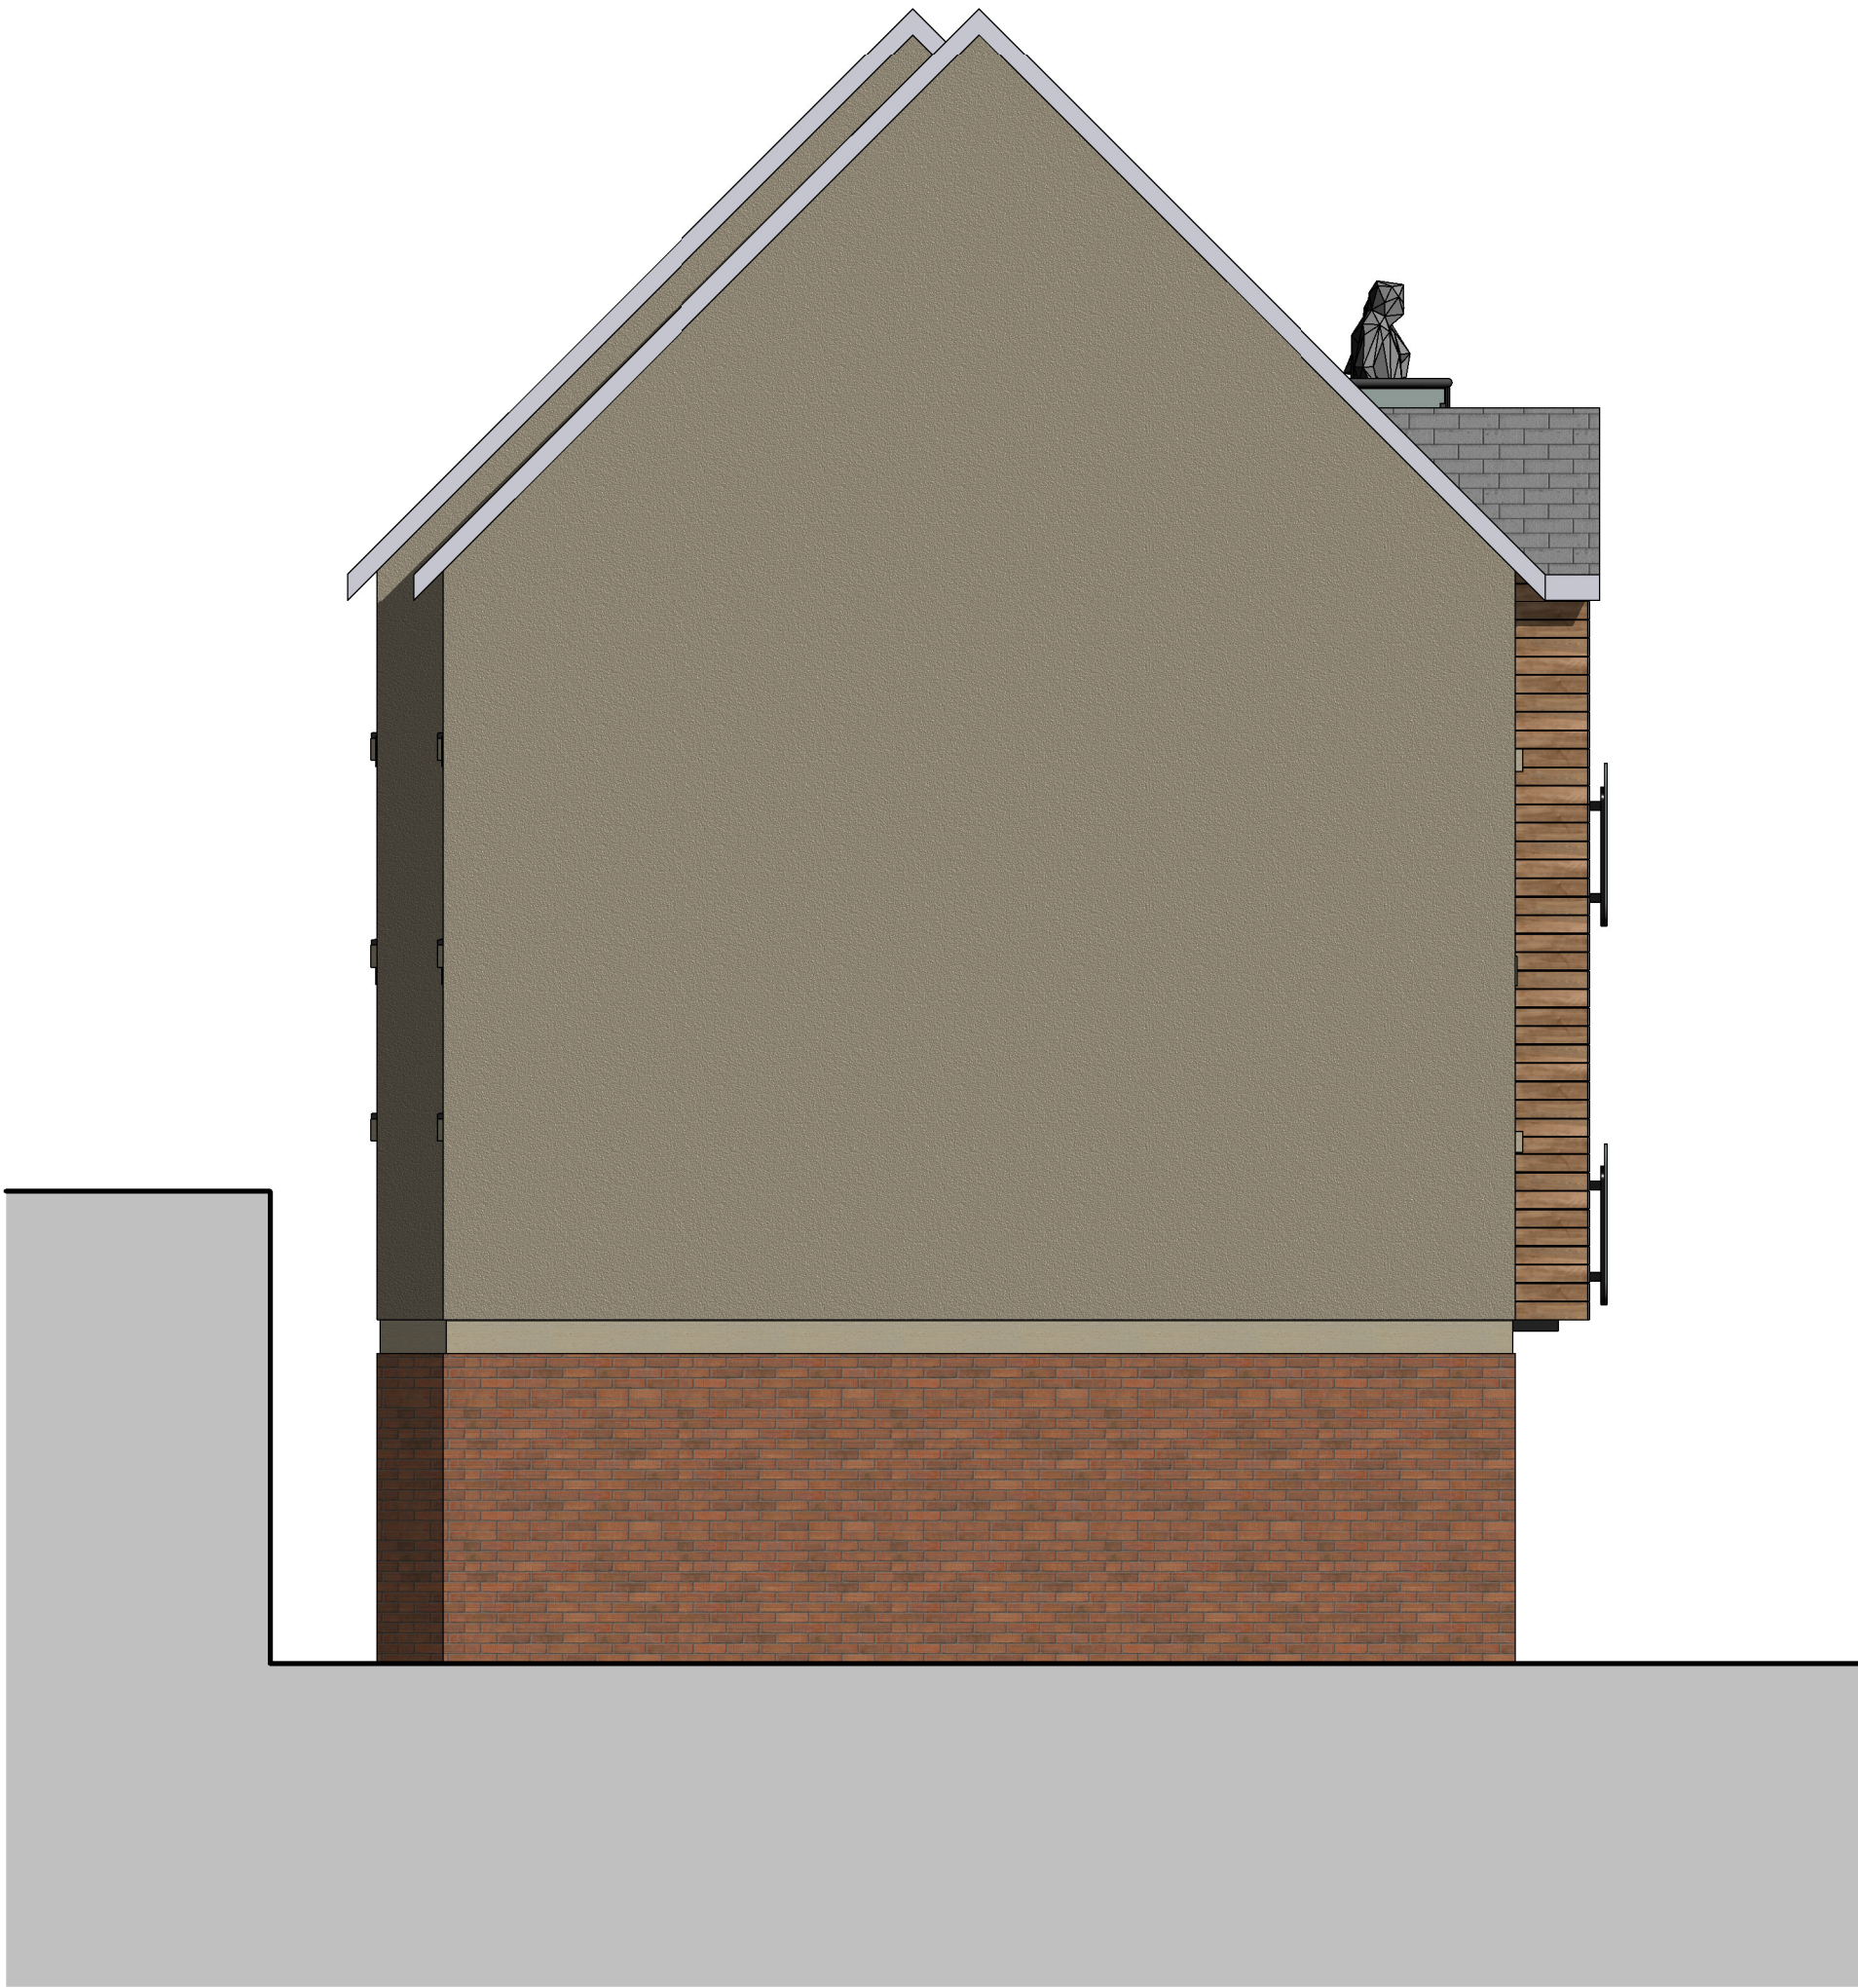

SIDE ELEVATION 02
1 : 50

CONNOLLY ARCHITECTURAL DESIGN			
Project Enter address here		Drawn By: Author	
Draw Title PROPOSED ELEVATIONS 02		Checked By: Checker	
Date 09/14/20	Scale 1 : 50		
Job No 20004	Draw No A102	Revision	