



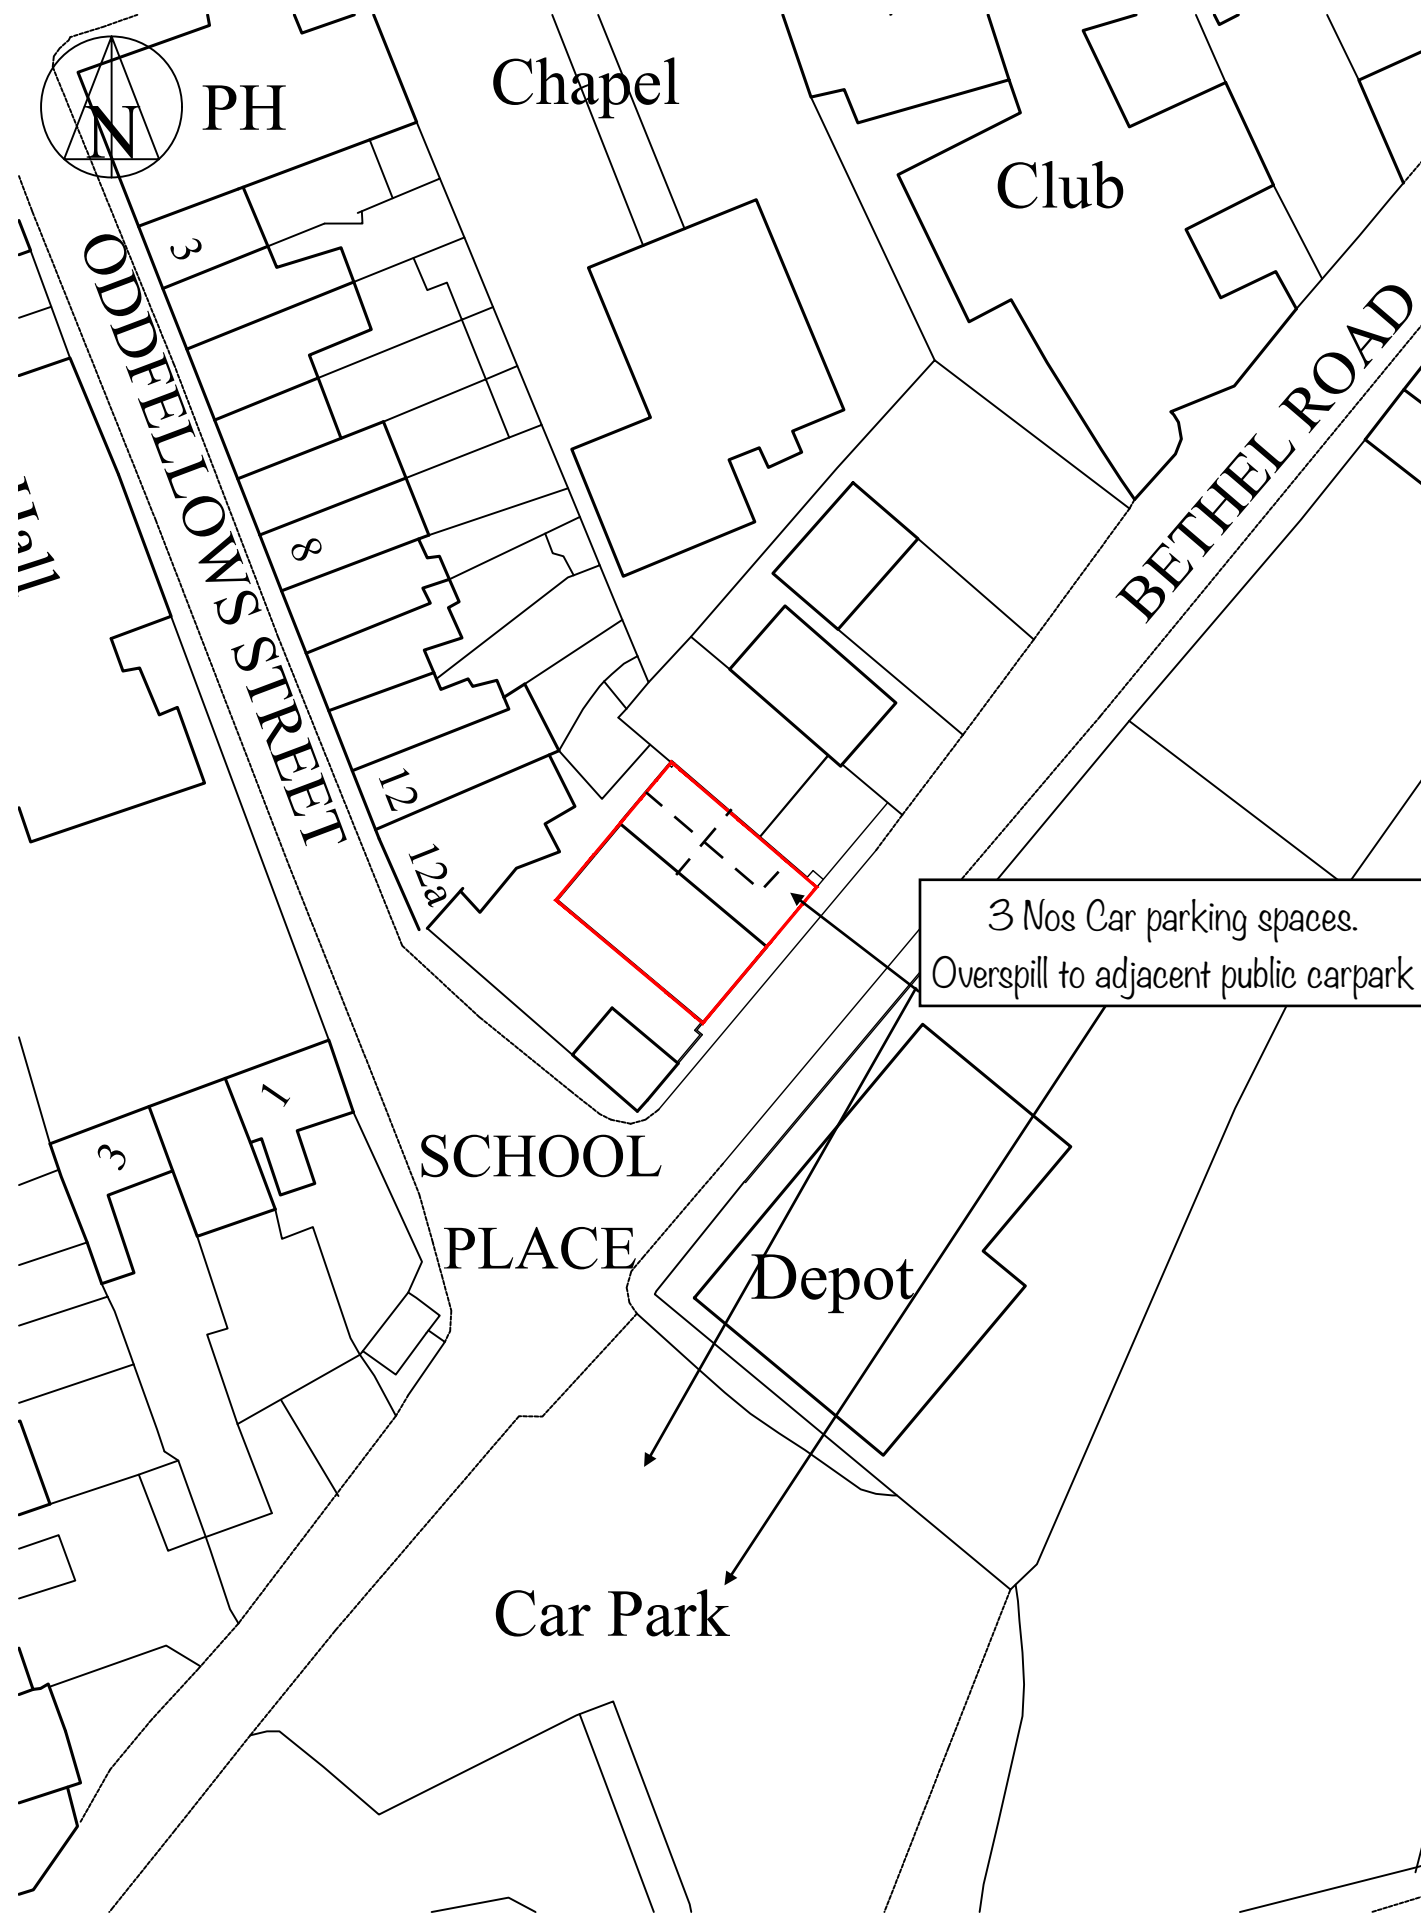

1:500 Block Plan

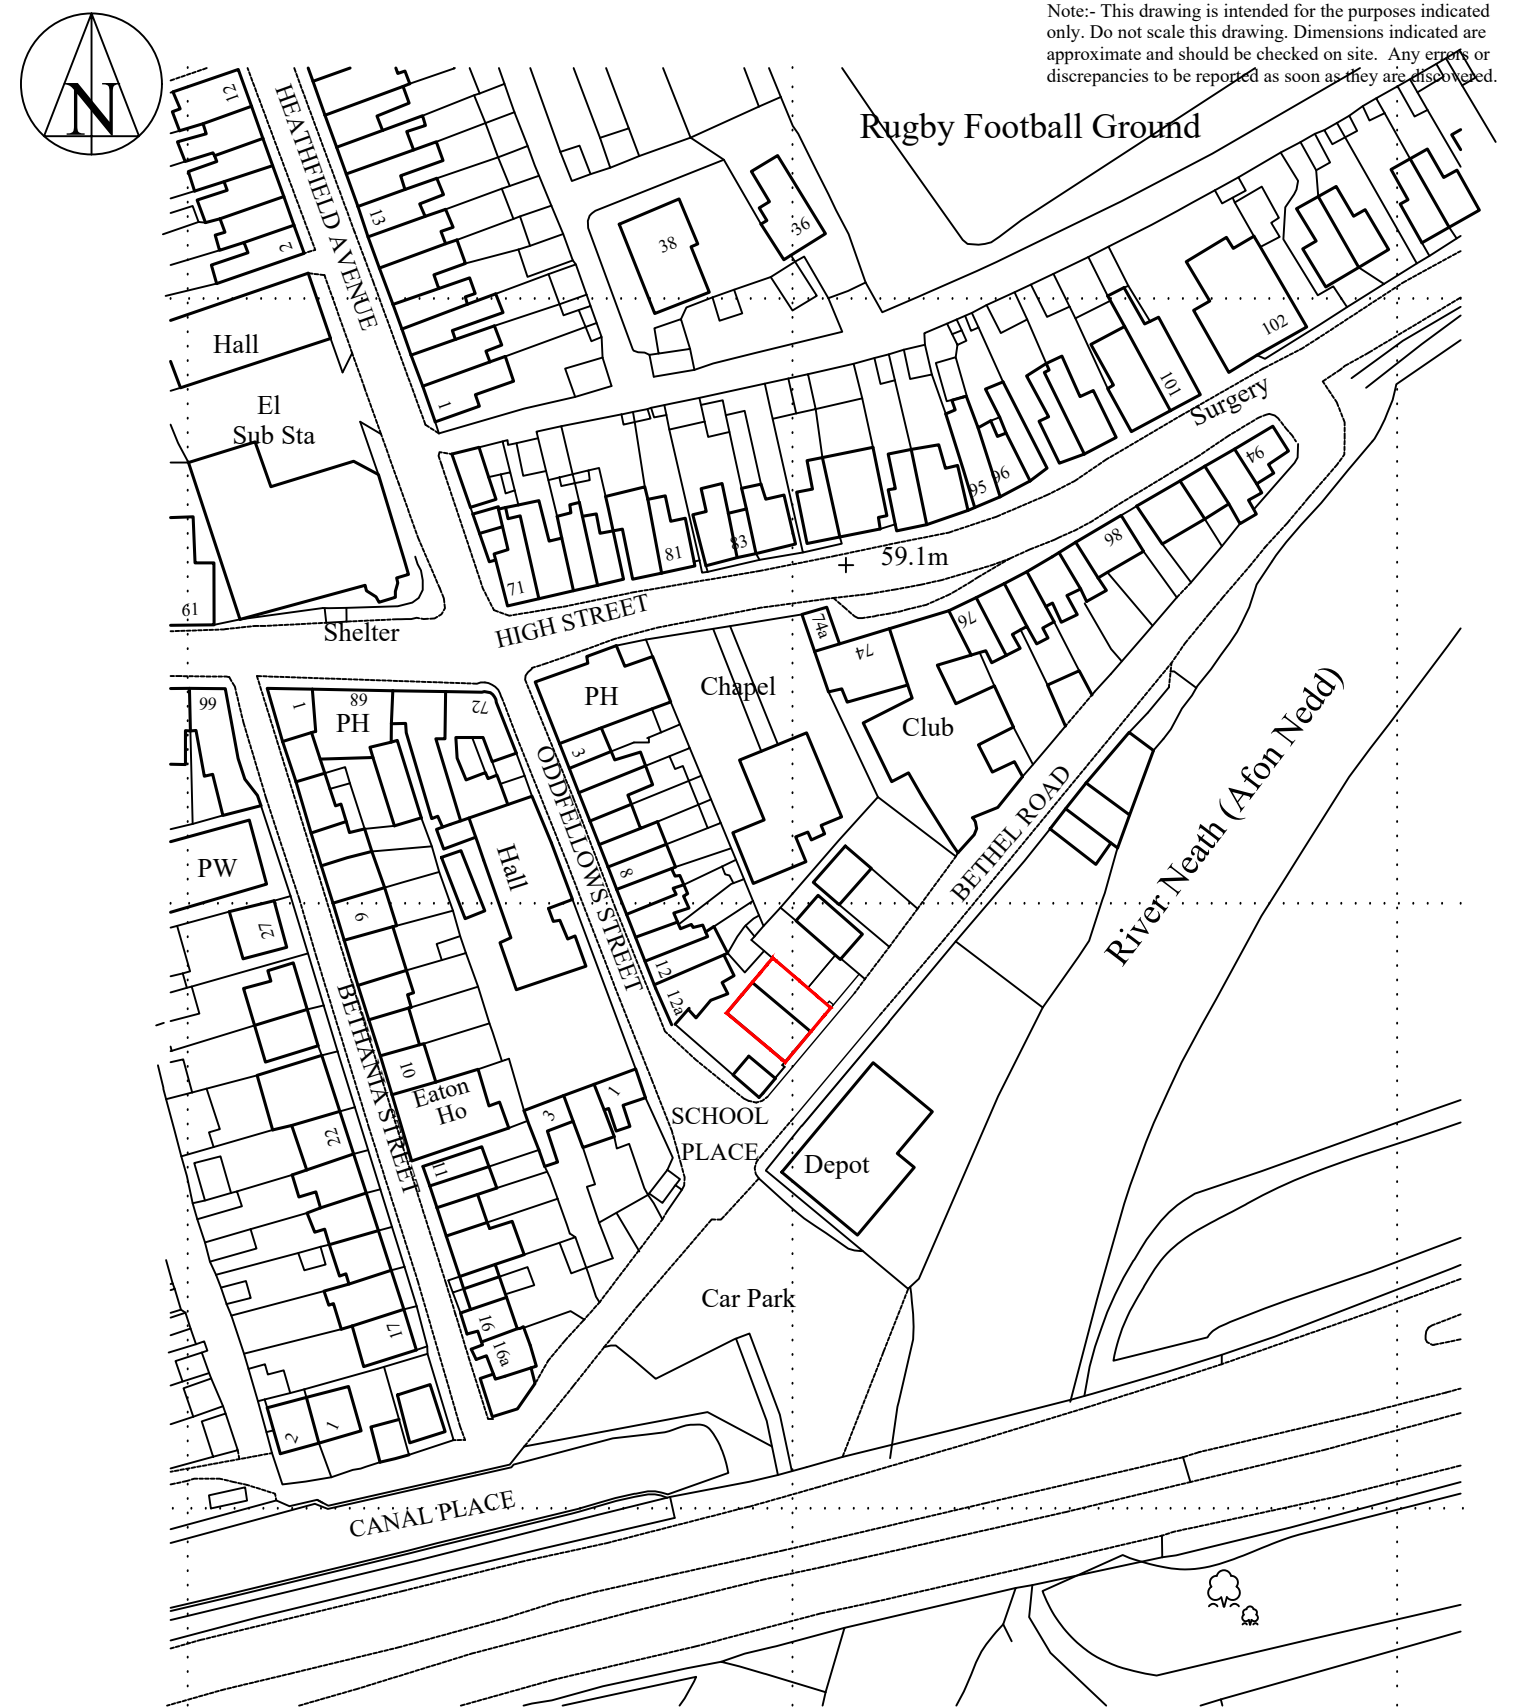

1:1250 Site Location