
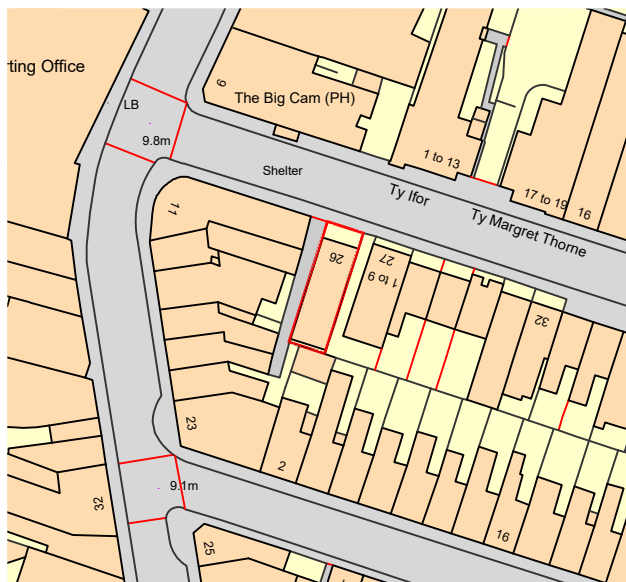


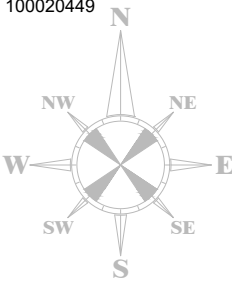

Notes	REVISIONS <table border="1"> <thead> <tr> <th>Rev</th><th>Comment</th><th>By</th><th>Date</th></tr> </thead> <tbody> <tr> <td> </td><td> </td><td> </td><td> </td></tr> </tbody> </table>	Rev	Comment	By	Date					Client: Sam Hawking				
Rev	Comment	By	Date											
Ordnance Survey, (c) Crown Copyright 2019. All rights reserved. Licence number 100020449 		Project Title: Extension / Renovation												
		Project Address 1: 26 Alfred Street,			A4									
		Project Address 2: Neath, SA11 1EF			Checked by DLD									
		Drawing Title: Site Location Plan			Approved by DLD									
		Date: 03.10.2019	Scale: 1:1250	Drawn By: TOM	Ref: RC143	Drawing No: 001								
	THIS DRAWING IS THE COPYRIGHT OF DARKIN ARCHITECTS AND MAY NOT BE COPIED, ALTERED OR REPRODUCED IN ANY FORM OR PASSED TO A THIRD PARTY WITHOUT THEIR CONSENT. DIMENSIONS MUST BE CHECKED AND VERIFIED ON SITE AND ANY DISCREPANCIES SHOULD BE REPORTED TO THE ARCHITECT. THIS DRAWING MUST NOT BE SCALED AND SHOULD BE READ IN CONJUNCTION WITH ALL OTHER CONSULTANT'S DRAWINGS. IF IN DOUBT ASK FOR CONFIRMATION.	143 Clifton Street, Cardiff, CF24 1LZ 1 John Street, Llanelli, SA15 1UH 02921 197 196 01554 778 730 info@darkinarchitects.com © Copyright Darkin Architects 2019 RIBA  Chartered Practice			 darkin architects drawing on experience									