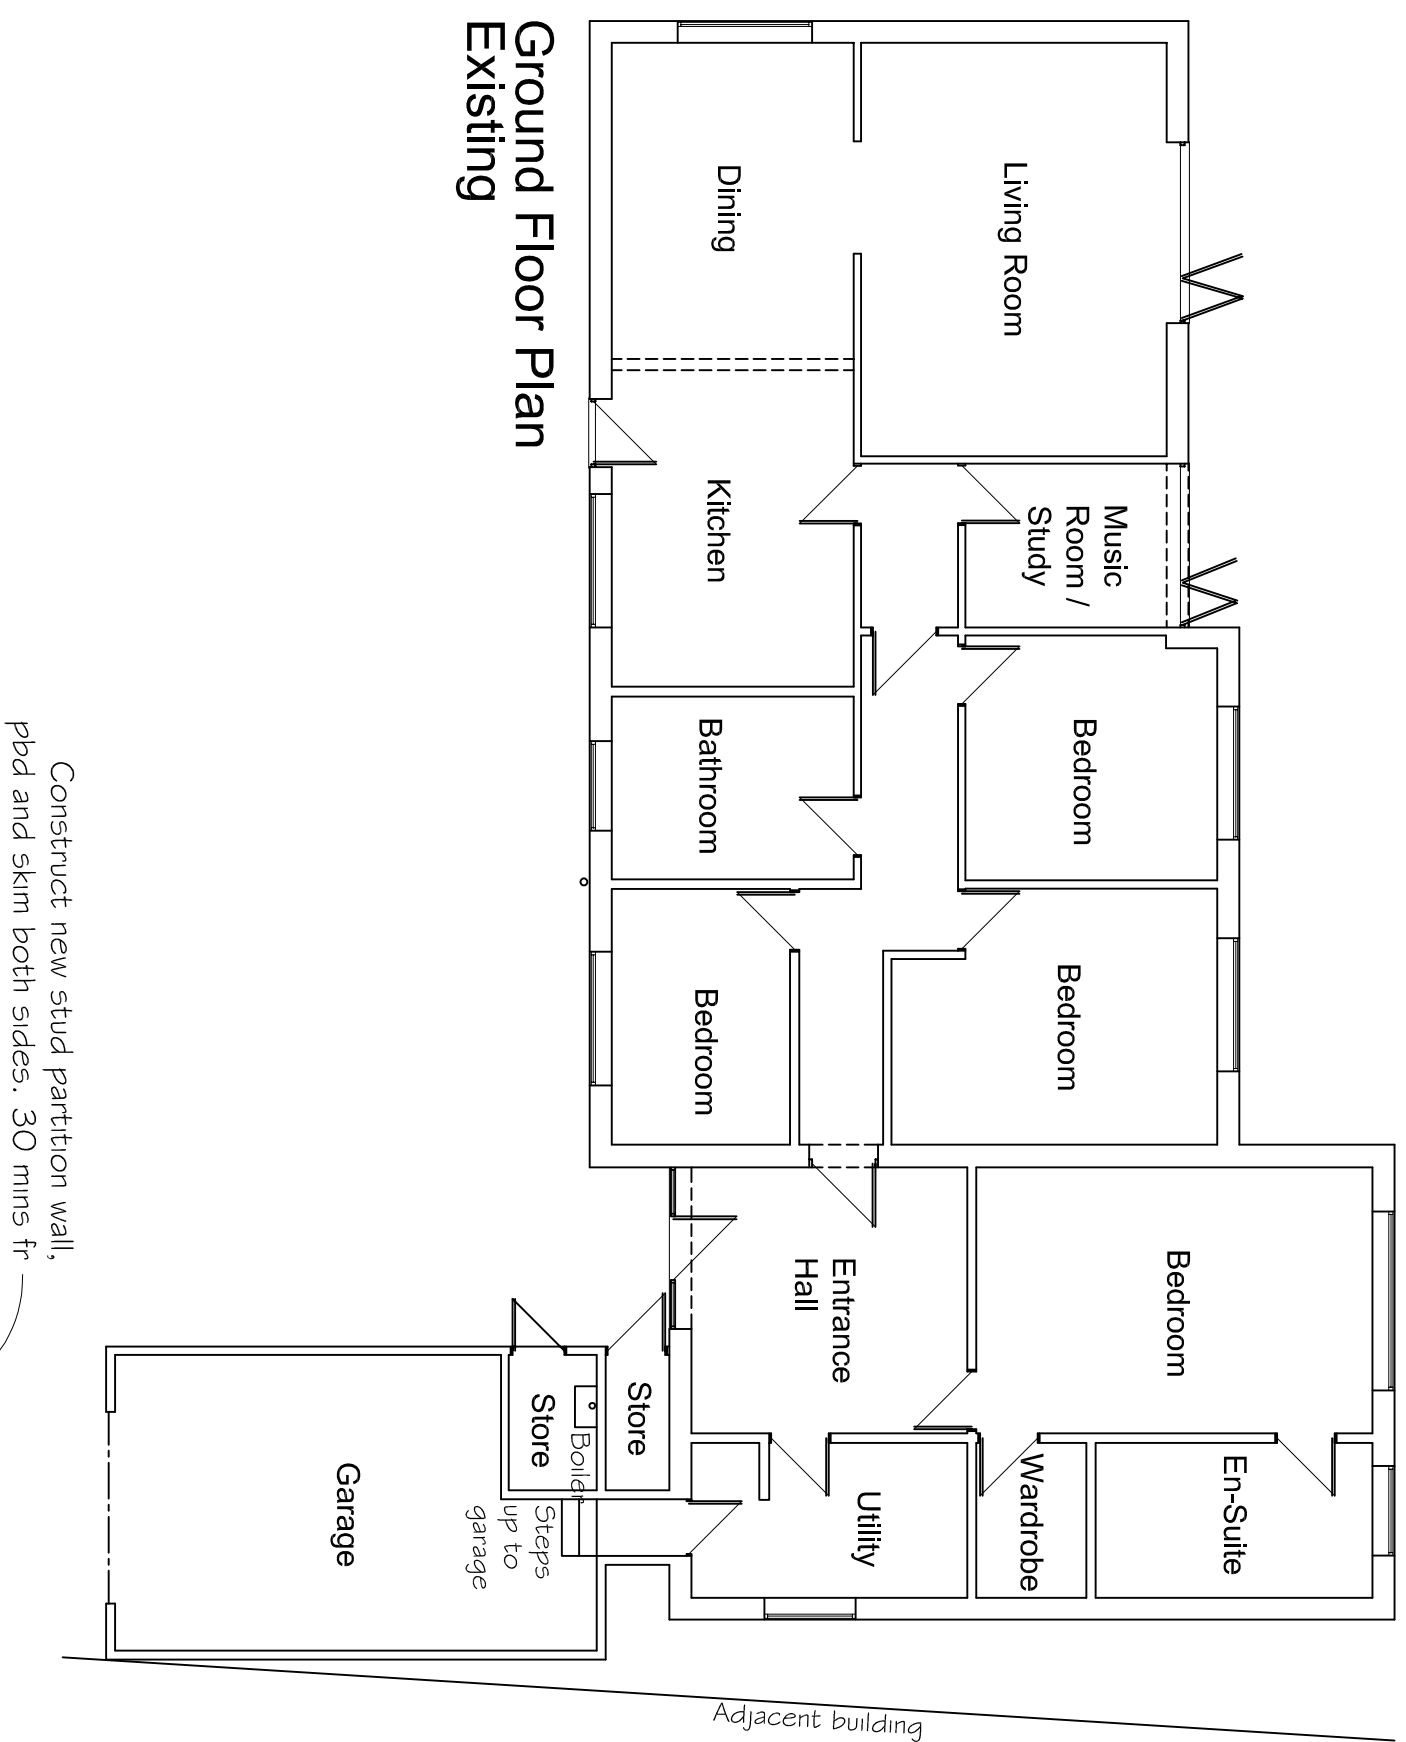
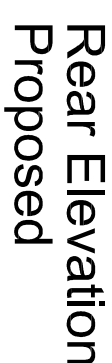
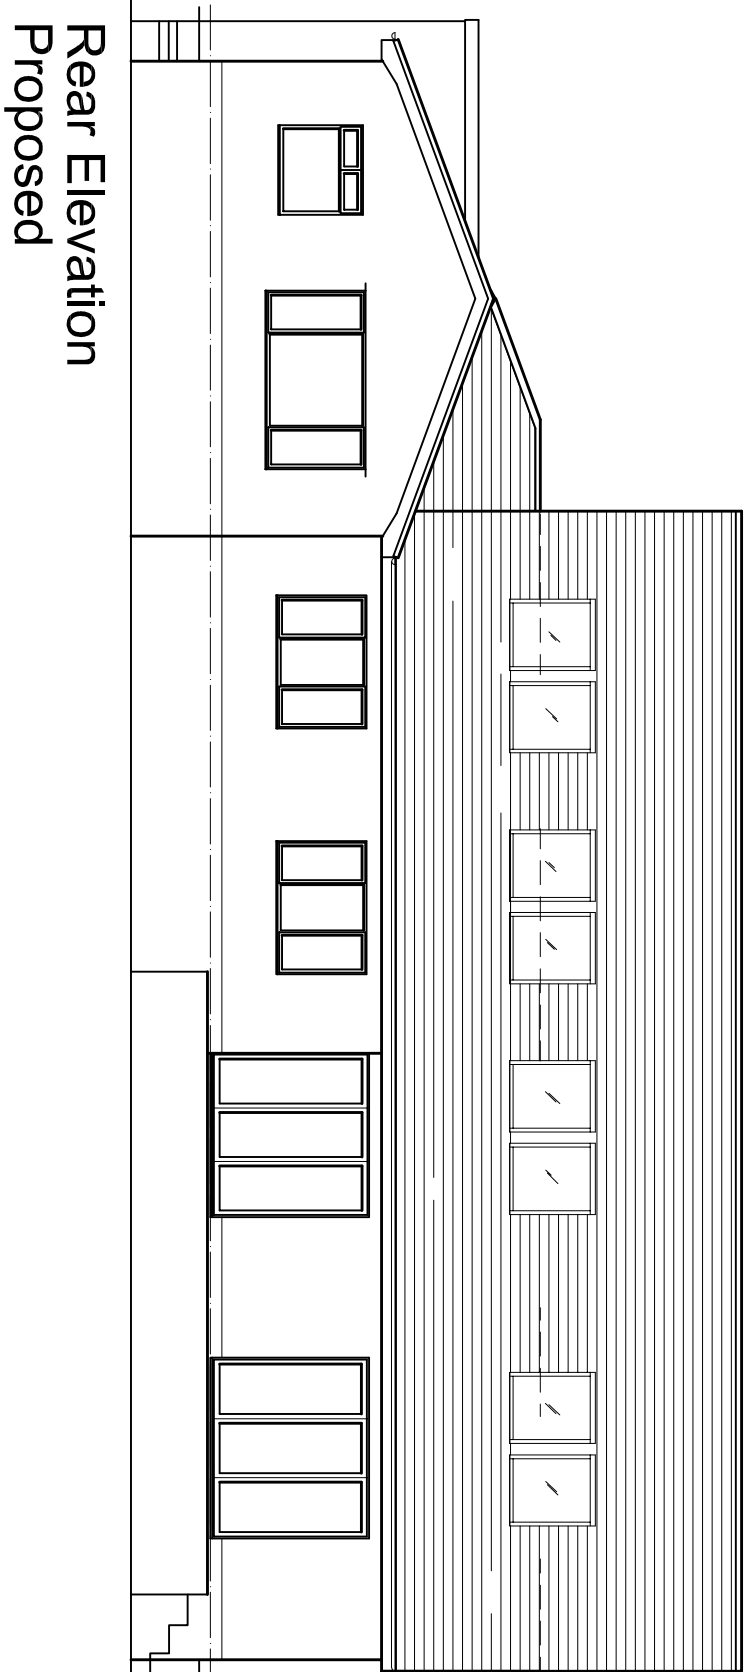
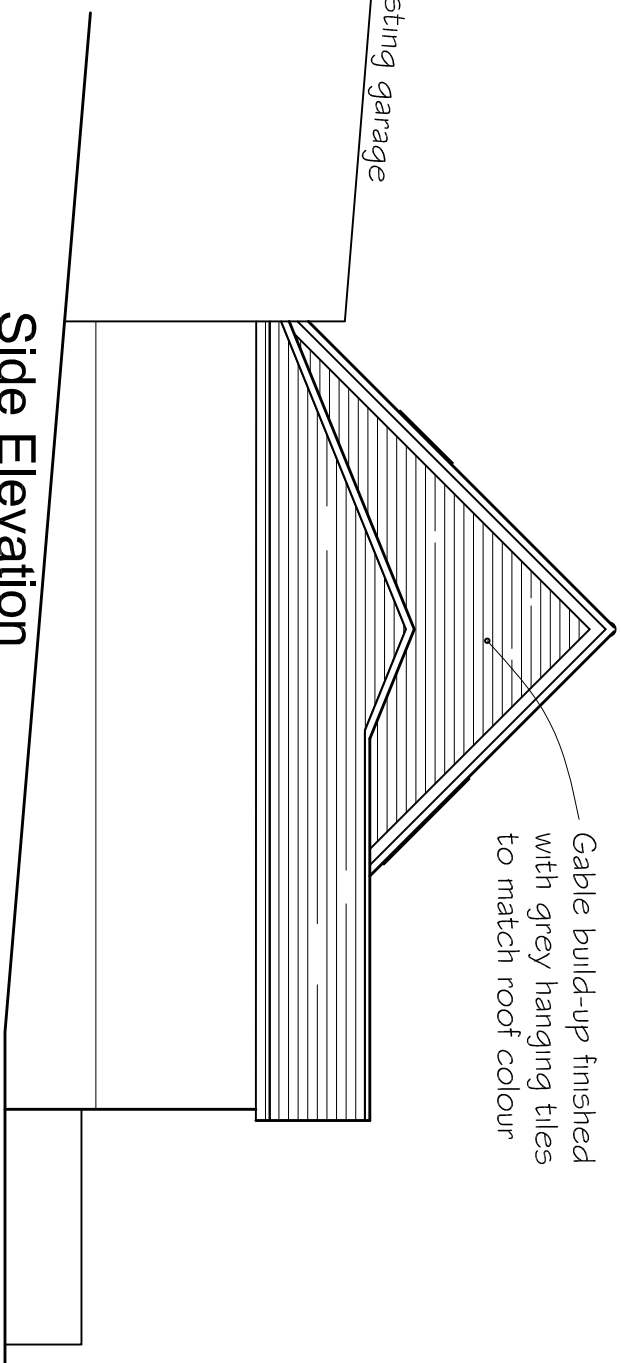
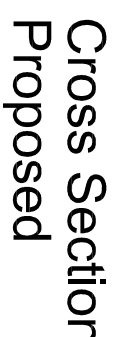
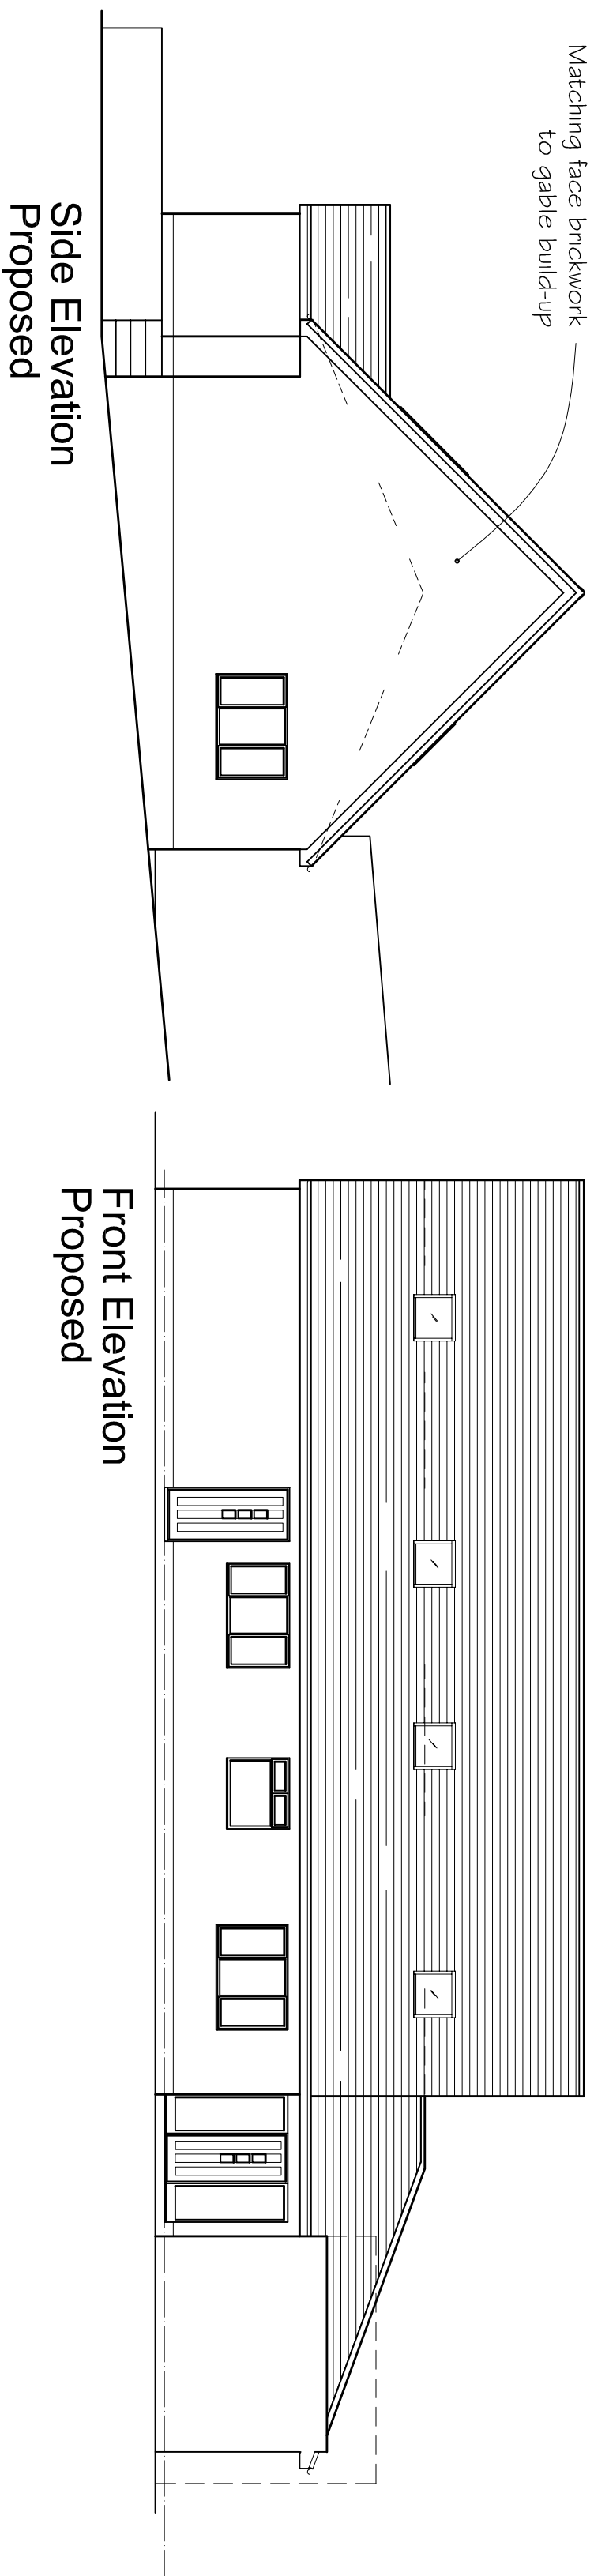
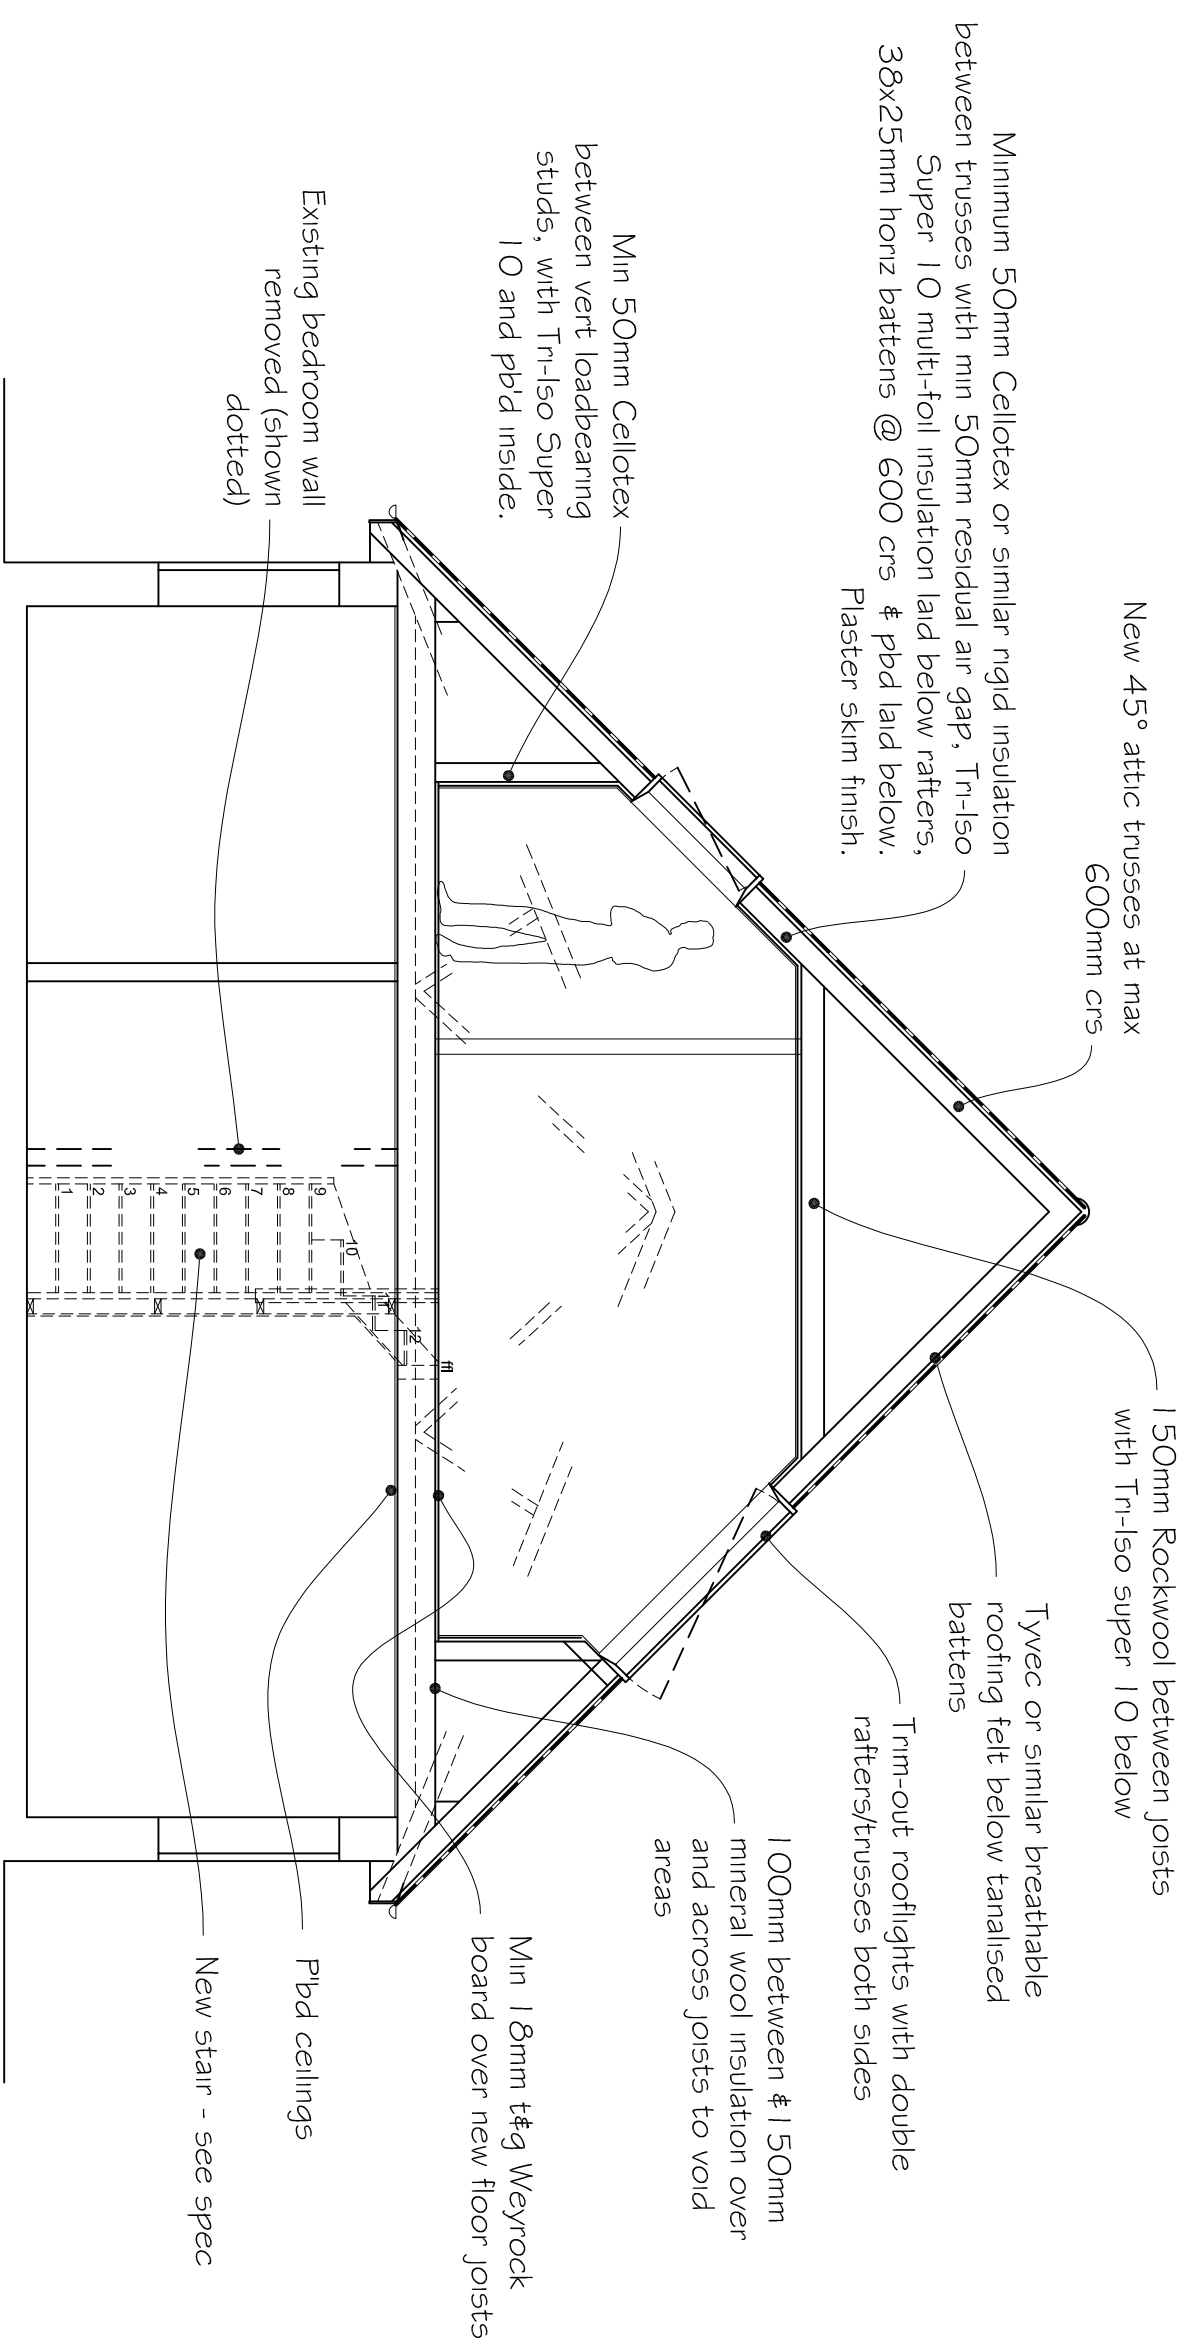
Specification[illegible]

Proposed Loft Conversion			
DATE	Sept 2020	DRAWN BY	PR
DWG No.	BAM 78	SCALE	1:50 & 1:100

CLIENT
Mr Herdman & Ms Williams
Woodlands, Woodview Terrace
Farmers Rd, Brynmoor
Neath SA10 7EQ

BAMBRIDGE
Loft Conversions
Tel: 01792 891619