


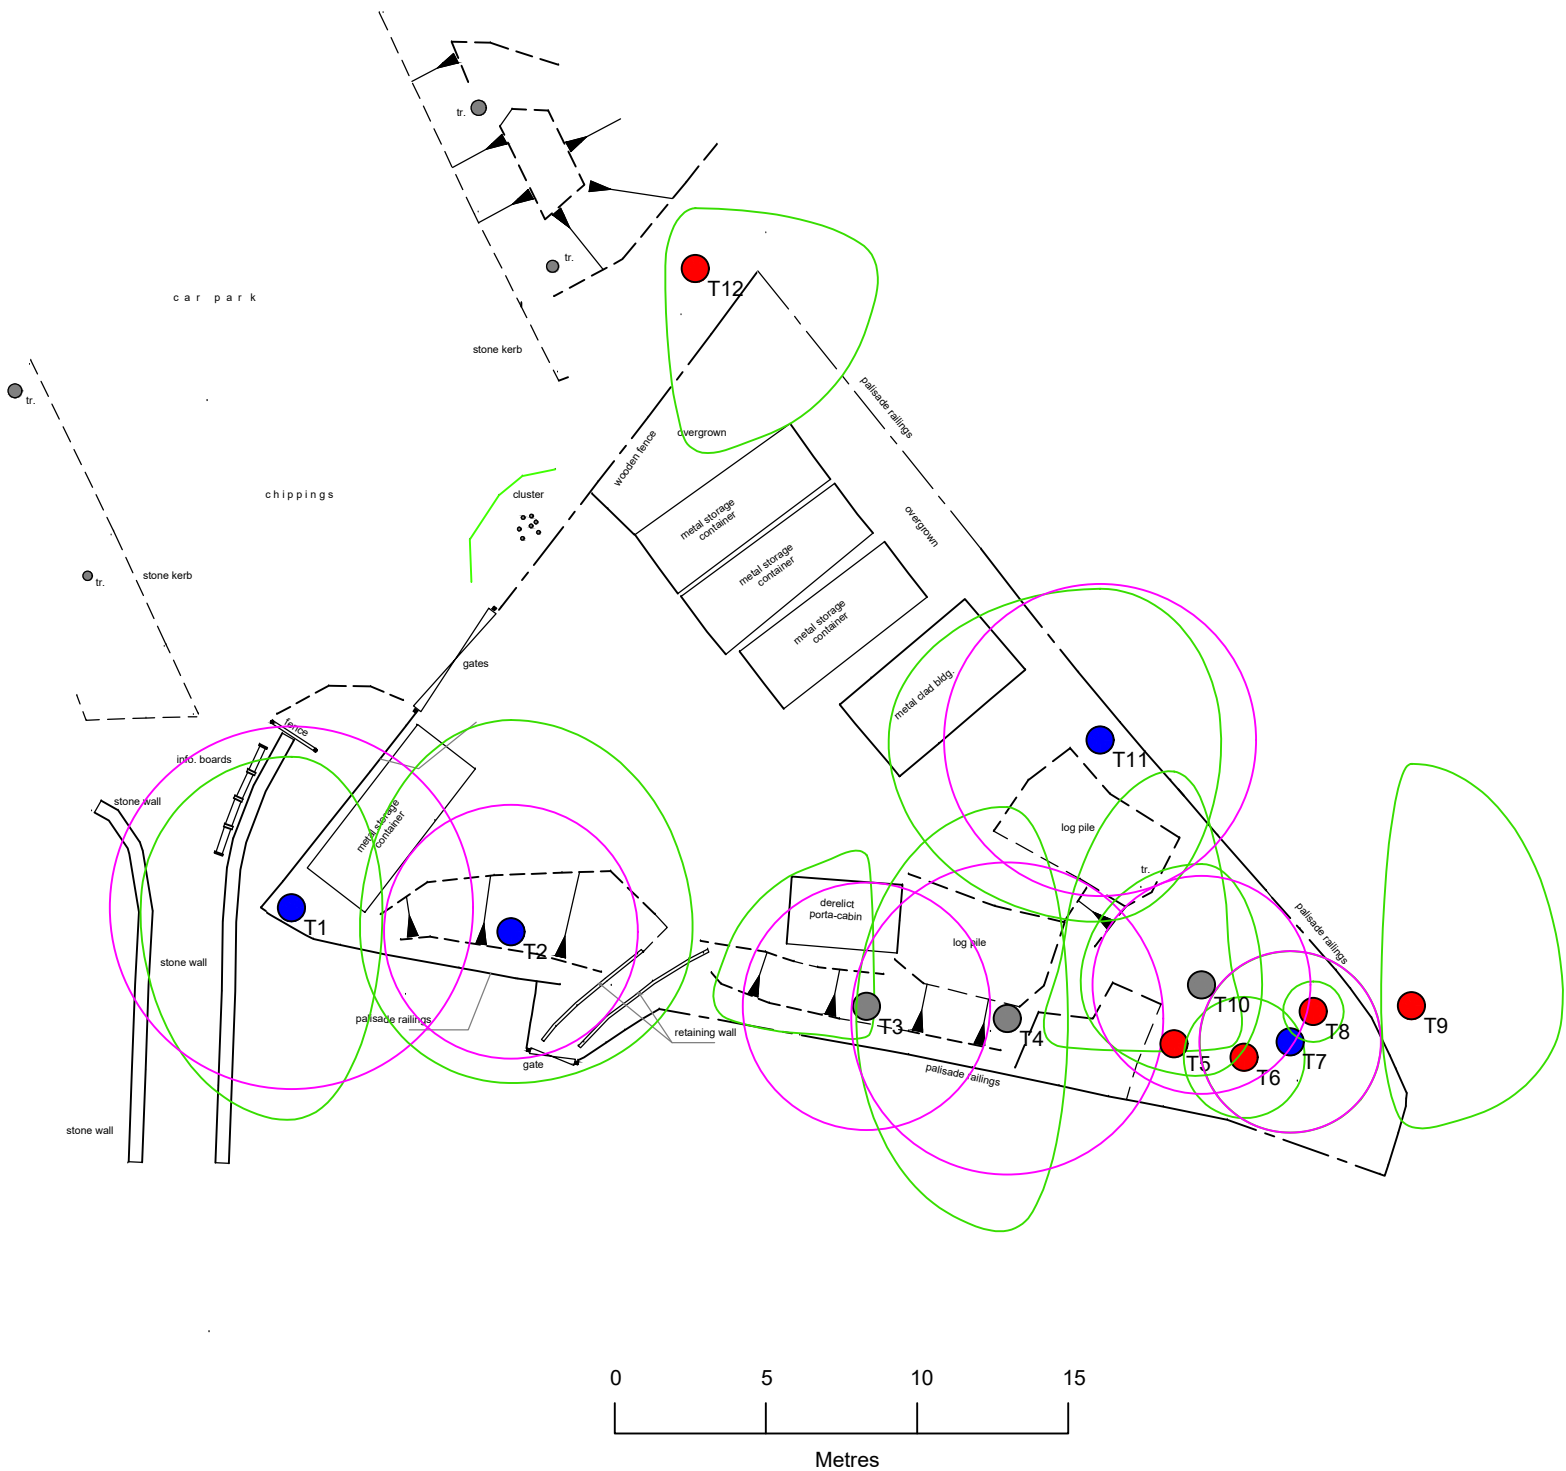

KEY:

- T12 Tree number (T)
Tree or (G) Group
- Canopy outline
- Root Protection Area (RPA)
- Category U tree centre
- Category A tree centre
- Category B tree centre
- Category C tree centre

CLIENT:
Afan Valley Bikes

PROJECT:
Afan Valley Bike
Shed,
Port Talbot

DRAWING TITLE:
Tree Location and
Constraints Plan

DRAWING NO:
ARW1080:01

DATE:
10/06/2020

SCALE:
1:250@A3