



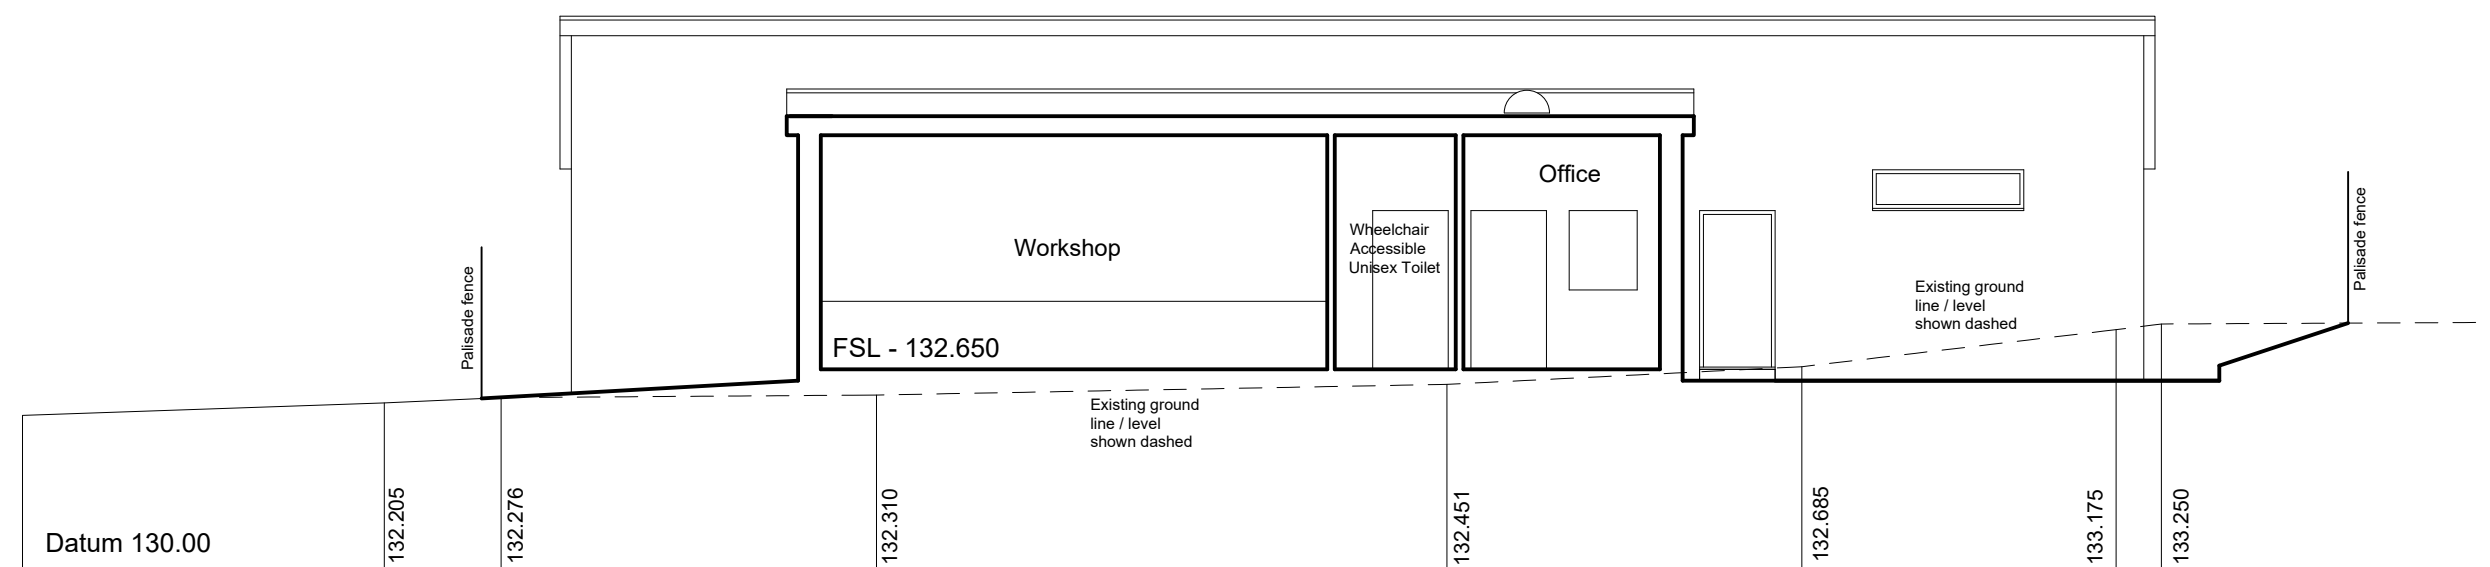

Proposed Site Section A-A

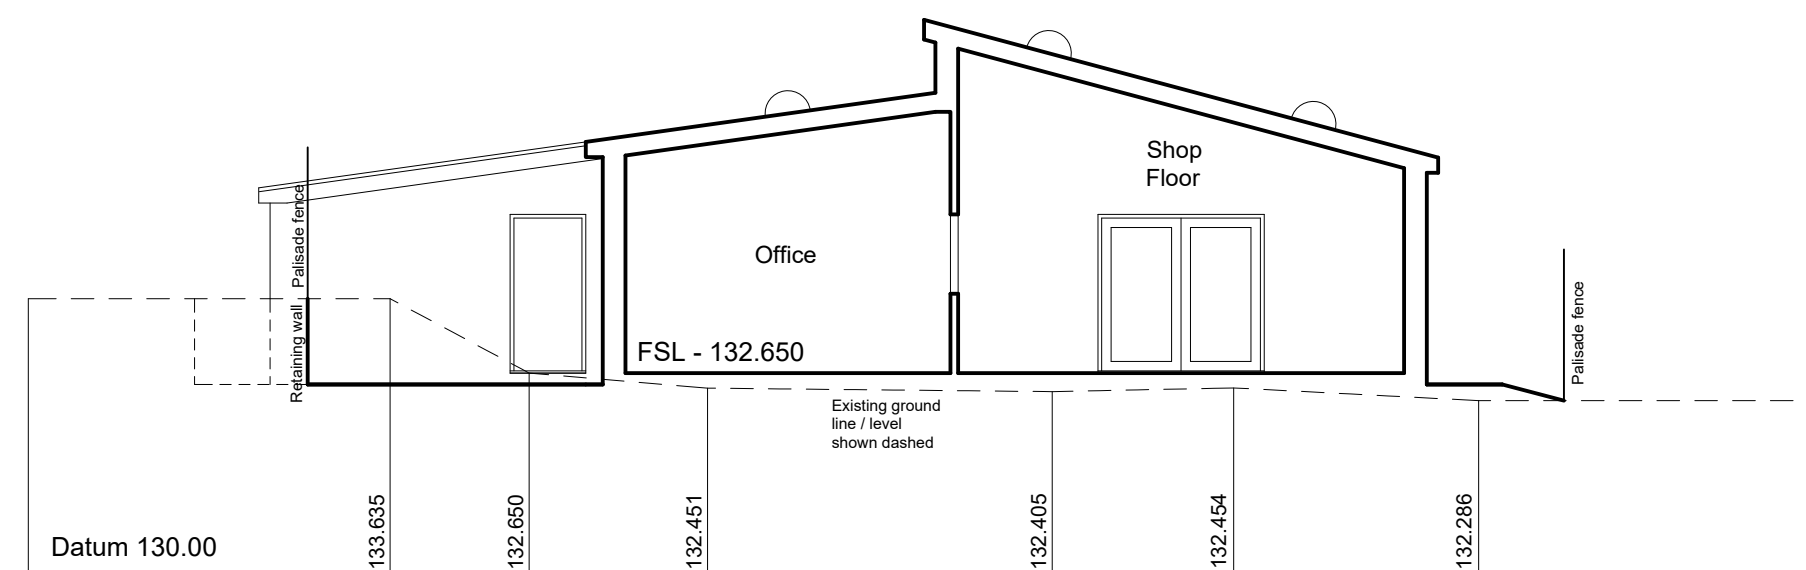

Proposed Site Section B-B



CLIENT:	Afan Valley Bike Shed
PROJECT TITLE:	Afan Forest Visitor Centre Port Talbot, SA13 3HG
DRAWING TITLE:	Proposed Site Sections
SCALE: 1:100 @ A2	DATE: August 2020
DRAWING NUMBER:	2014-05