
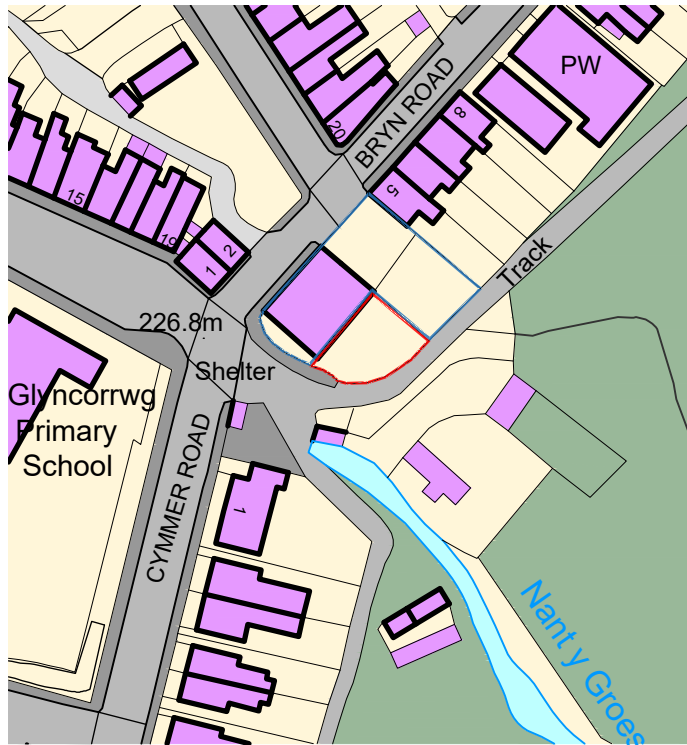


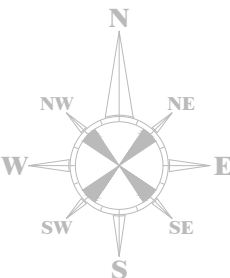

Notes Ordnance Survey, (c) Crown Copyright 2020. All rights reserved. Licence number 100022432 	REVISIONS				Client: Sean Forsey									
	Rev Comment				By Date				Project Title: Temporary Outbuilding					
					Project Address 1: Nebo Chapel, Bryn Rd				A4		Checked by DLD			
					Project Address 2: Glyncorrwg, Port Talbot SA13 3AU						Approved by DLD			
					Drawing Title: Site Location Plan									
					Date: 29.07.2020		Scale: 1:1250		Drawn By: AJW		Ref: RH425		Drawing No: 004	
THIS DRAWING IS THE COPYRIGHT OF DARKIN ARCHITECTS AND MAY NOT BE COPIED, ALTERED OR REPRODUCED IN ANY FORM OR PASSED TO A THIRD PARTY WITHOUT THEIR CONSENT. DIMENSIONS MUST BE CHECKED AND VERIFIED ON SITE AND ANY DISCREPANCIES SHOULD BE REPORTED TO THE ARCHITECT. THIS DRAWING MUST NOT BE SCALED AND SHOULD BE READ IN CONJUNCTION WITH ALL OTHER CONSULTANT'S DRAWINGS. IF IN DOUBT ASK FOR CONFIRMATION.														
143 Clifton Street, Cardiff, CF24 1LZ 16 Queen Victoria Road, Llanelli, SA15 2TL 02921 197 196 01554 778 730 info@darkinarchitects.com © Copyright Darkin Architects 2020 RIBA  Chartered Practice darkin architects drawing on experience														