
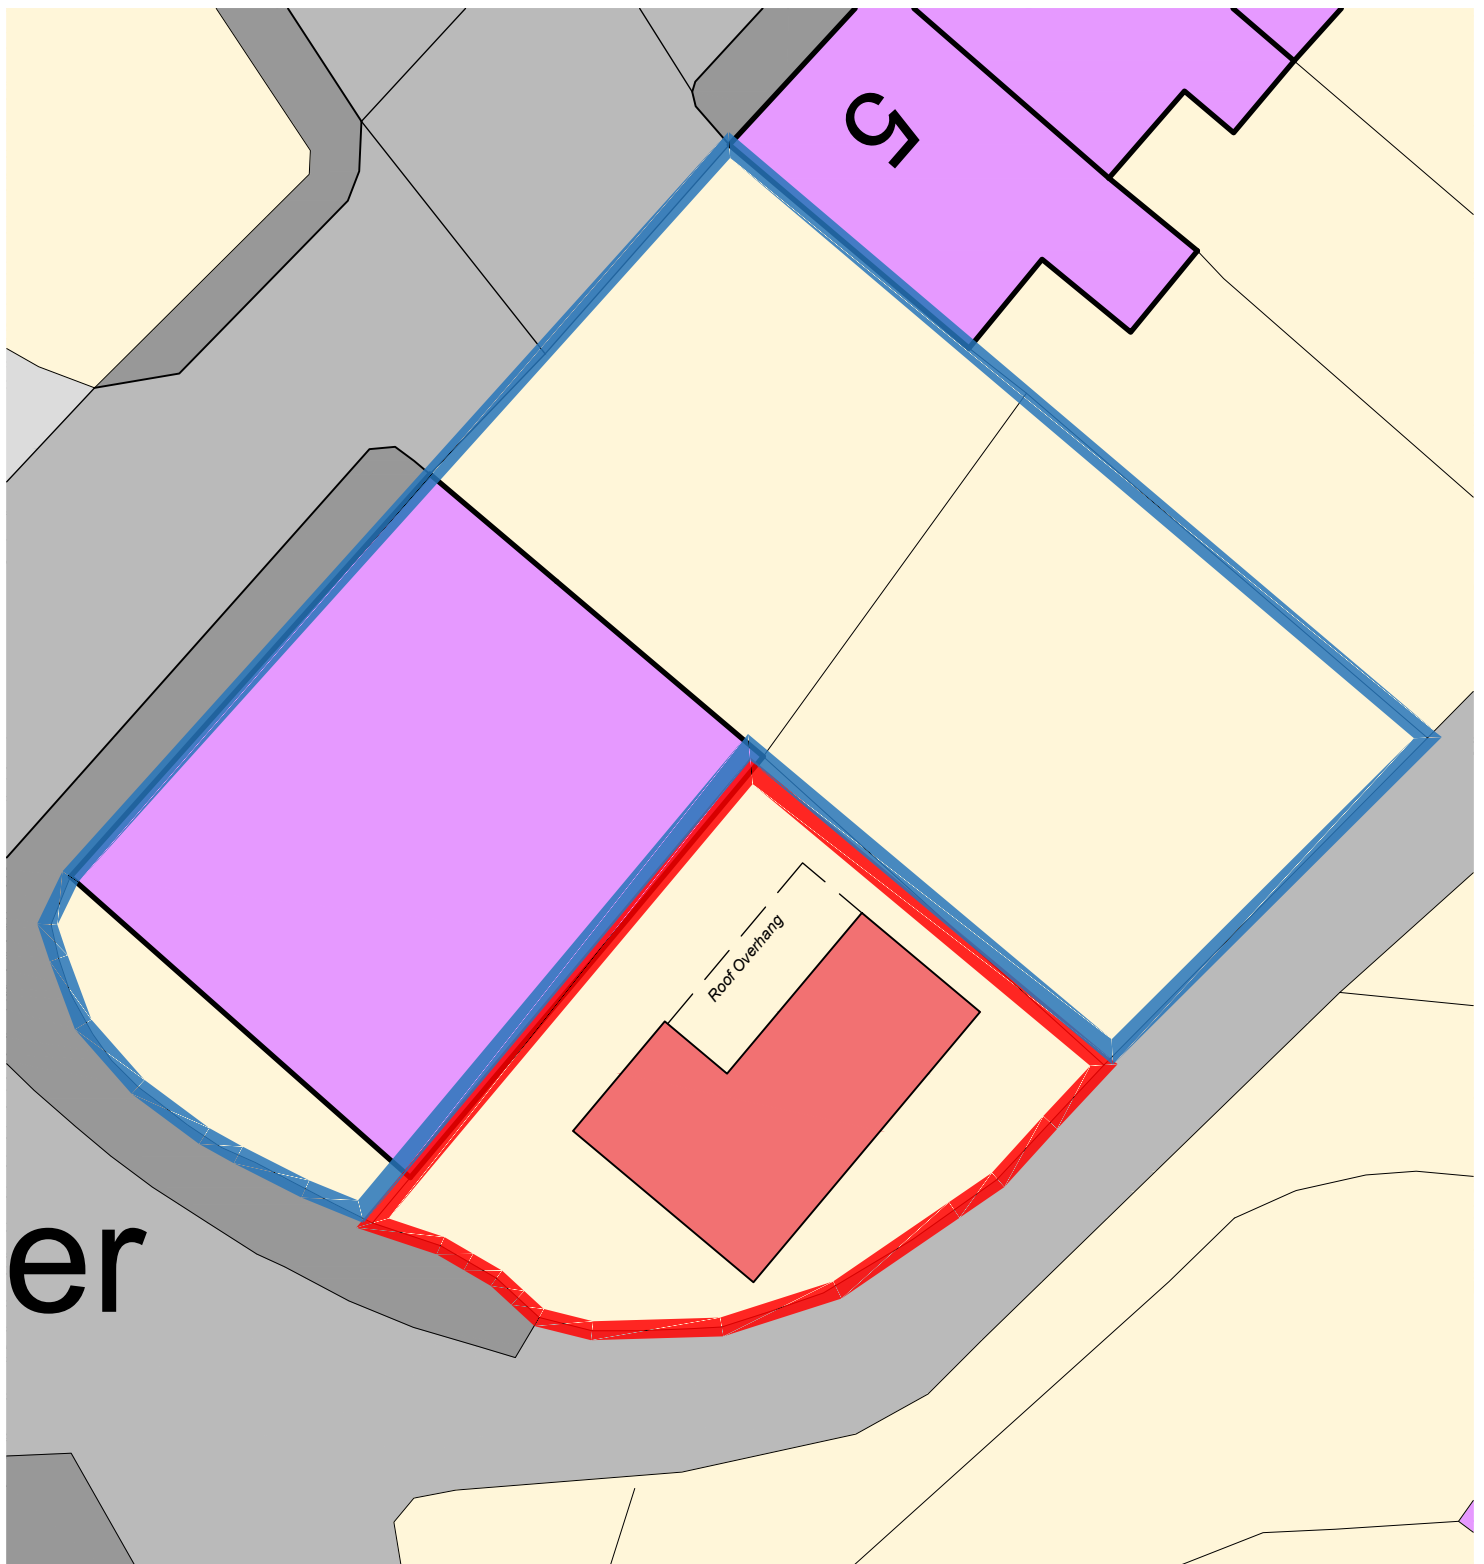


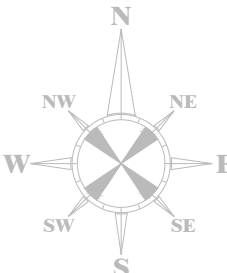

Notes Ordnance Survey, (c) Crown Copyright 2020. All rights reserved. Licence number 100022432 	REVISIONS			Client: Sean Forsey							
	Rev	Comment	By	Date	Project Title: Temporary Outbuilding						
					Project Address 1: Nebo Chapel, Bryn Rd					A4	
					Project Address 2: Glyncorrwg, Port Talbot SA13 3AU					Checked by DLD	
					Drawing Title: Proposed Site Block Plan					Approved by DLD	
	-				Date: 29.07.2020	Scale: 1:200	Drawn By: AJW	Ref: RH425	Drawing No: 006	Rev -	
	THIS DRAWING IS THE COPYRIGHT OF DARKIN ARCHITECTS AND MAY NOT BE COPIED, ALTERED OR REPRODUCED IN ANY FORM OR PASSED TO A THIRD PARTY WITHOUT THEIR CONSENT. DIMENSIONS MUST BE CHECKED AND VERIFIED ON SITE AND ANY DISCREPANCIES SHOULD BE REPORTED TO THE ARCHITECT. THIS DRAWING MUST NOT BE SCALED AND SHOULD BE READ IN CONJUNCTION WITH ALL OTHER CONSULTANT'S DRAWINGS. IF IN DOUBT ASK FOR CONFIRMATION.				143 Clifton Street, Cardiff, CF24 1LZ 16 Queen Victoria Road, Llanelli, SA15 2TL 02921 197 196 01554 778 730 info@darkinarchitects.com © Copyright Darkin Architects 2020					 drawing on experience	
											