


Superseded

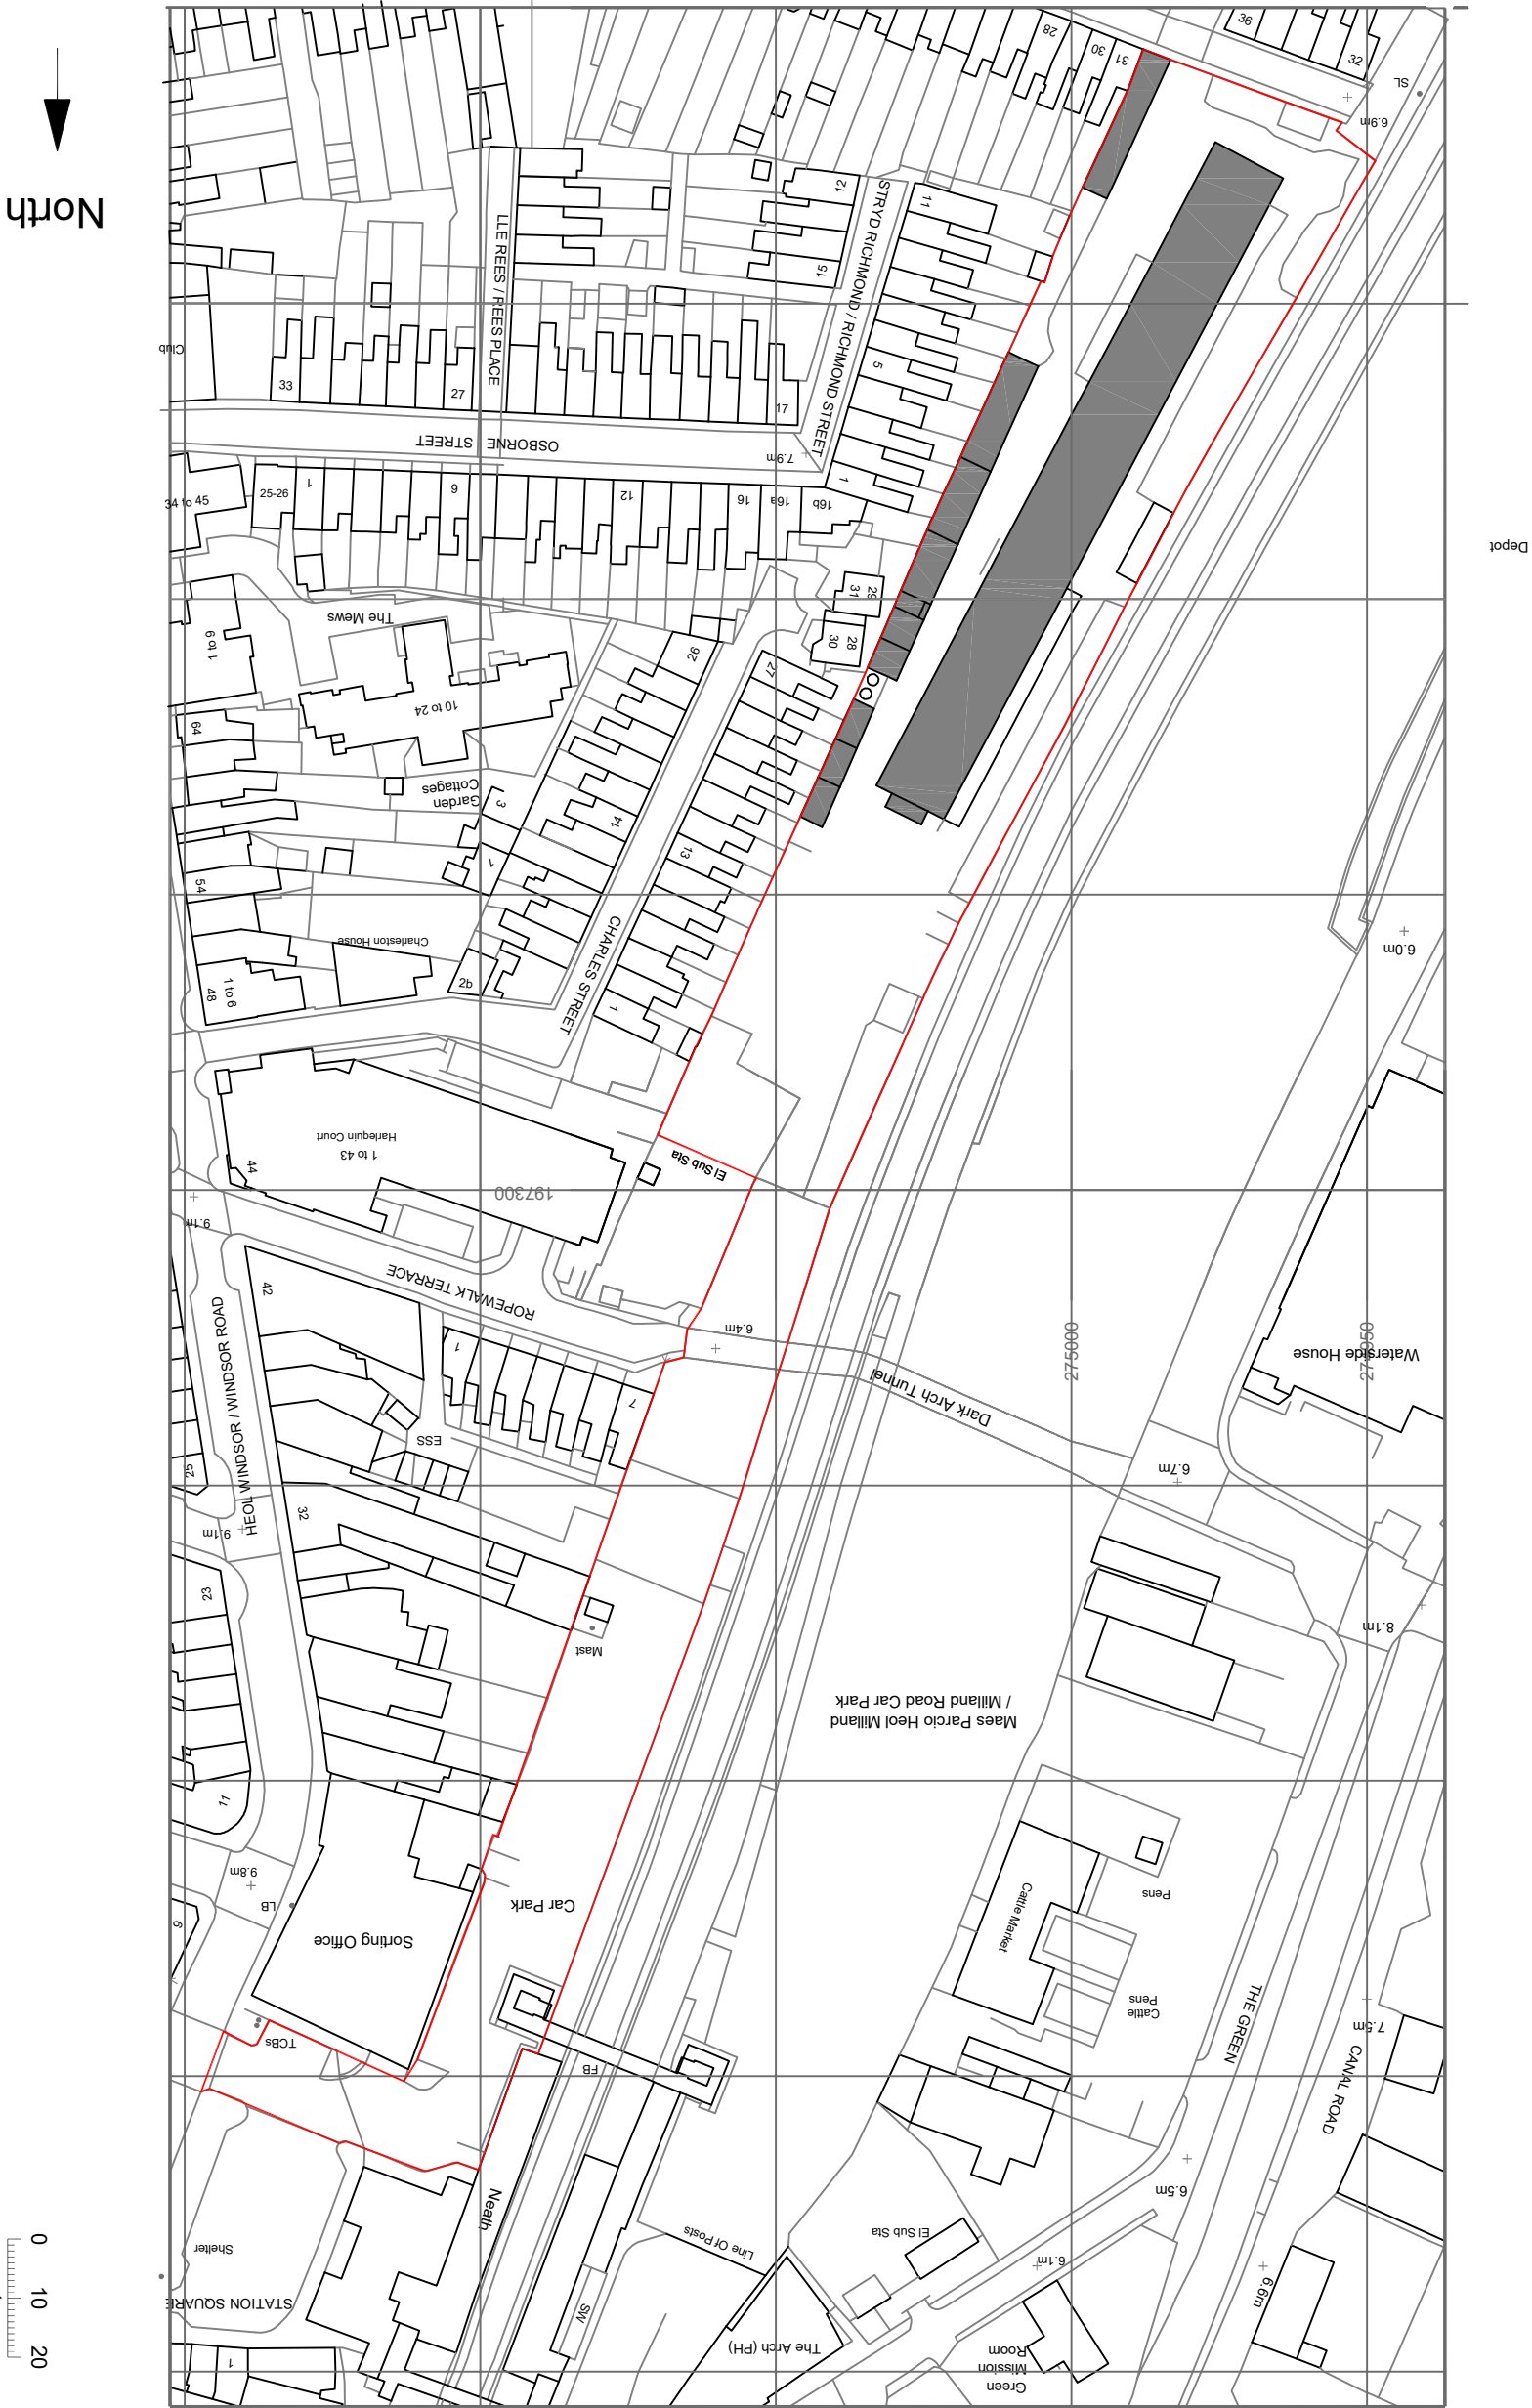

		Railway Buildings, Neath SA11 1BY	
title Site LocationPlan	job no. 096	drg no. D AP501	rev B
fram@oscarclarke.com 45 Station Road Cardiff CF14 5LTF 029 2140 9923 07703 294284	scale 1:1250 @ A3	date 09/06/2020	drawn by FC
			checked by A