
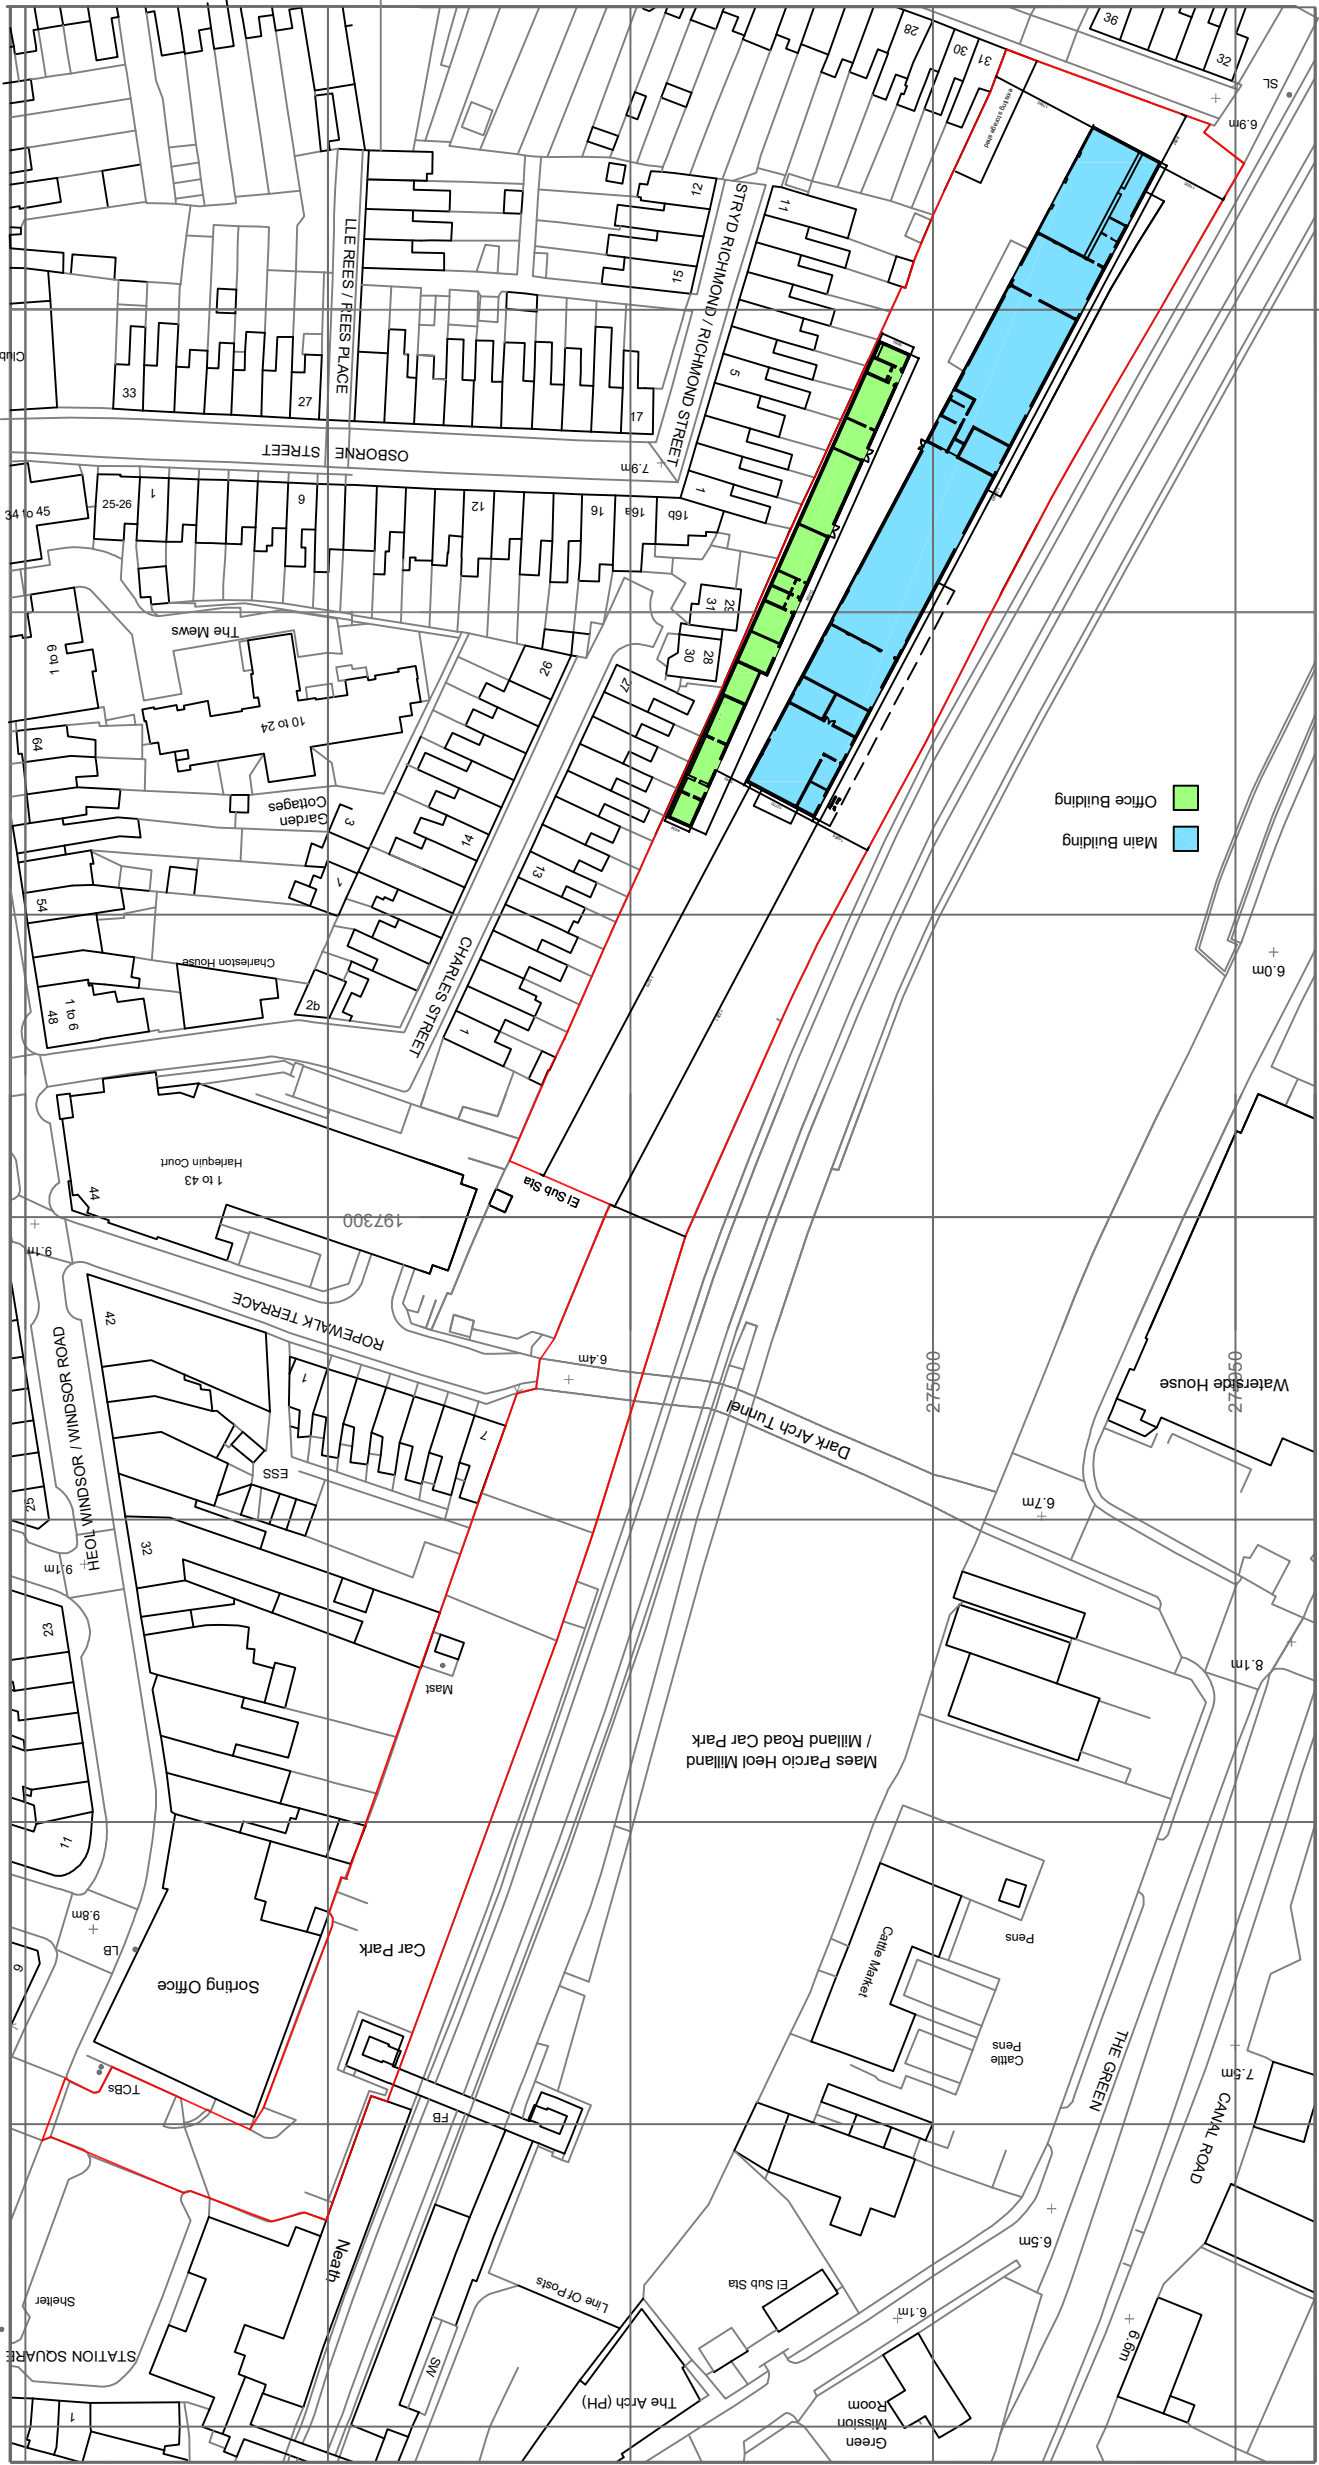


Superseded

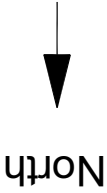

 OscarClarke Design  fran@oscarclarke.com 45 Station Road Cardiff CF14 5UT 029 2140 8923 07703 294284	 Railway Buildings Neath	 job no. 096 scale dry no. D AP501 date 09/06/2020 1:1250 @ A3 drawn by FC checked by
--	---	---