


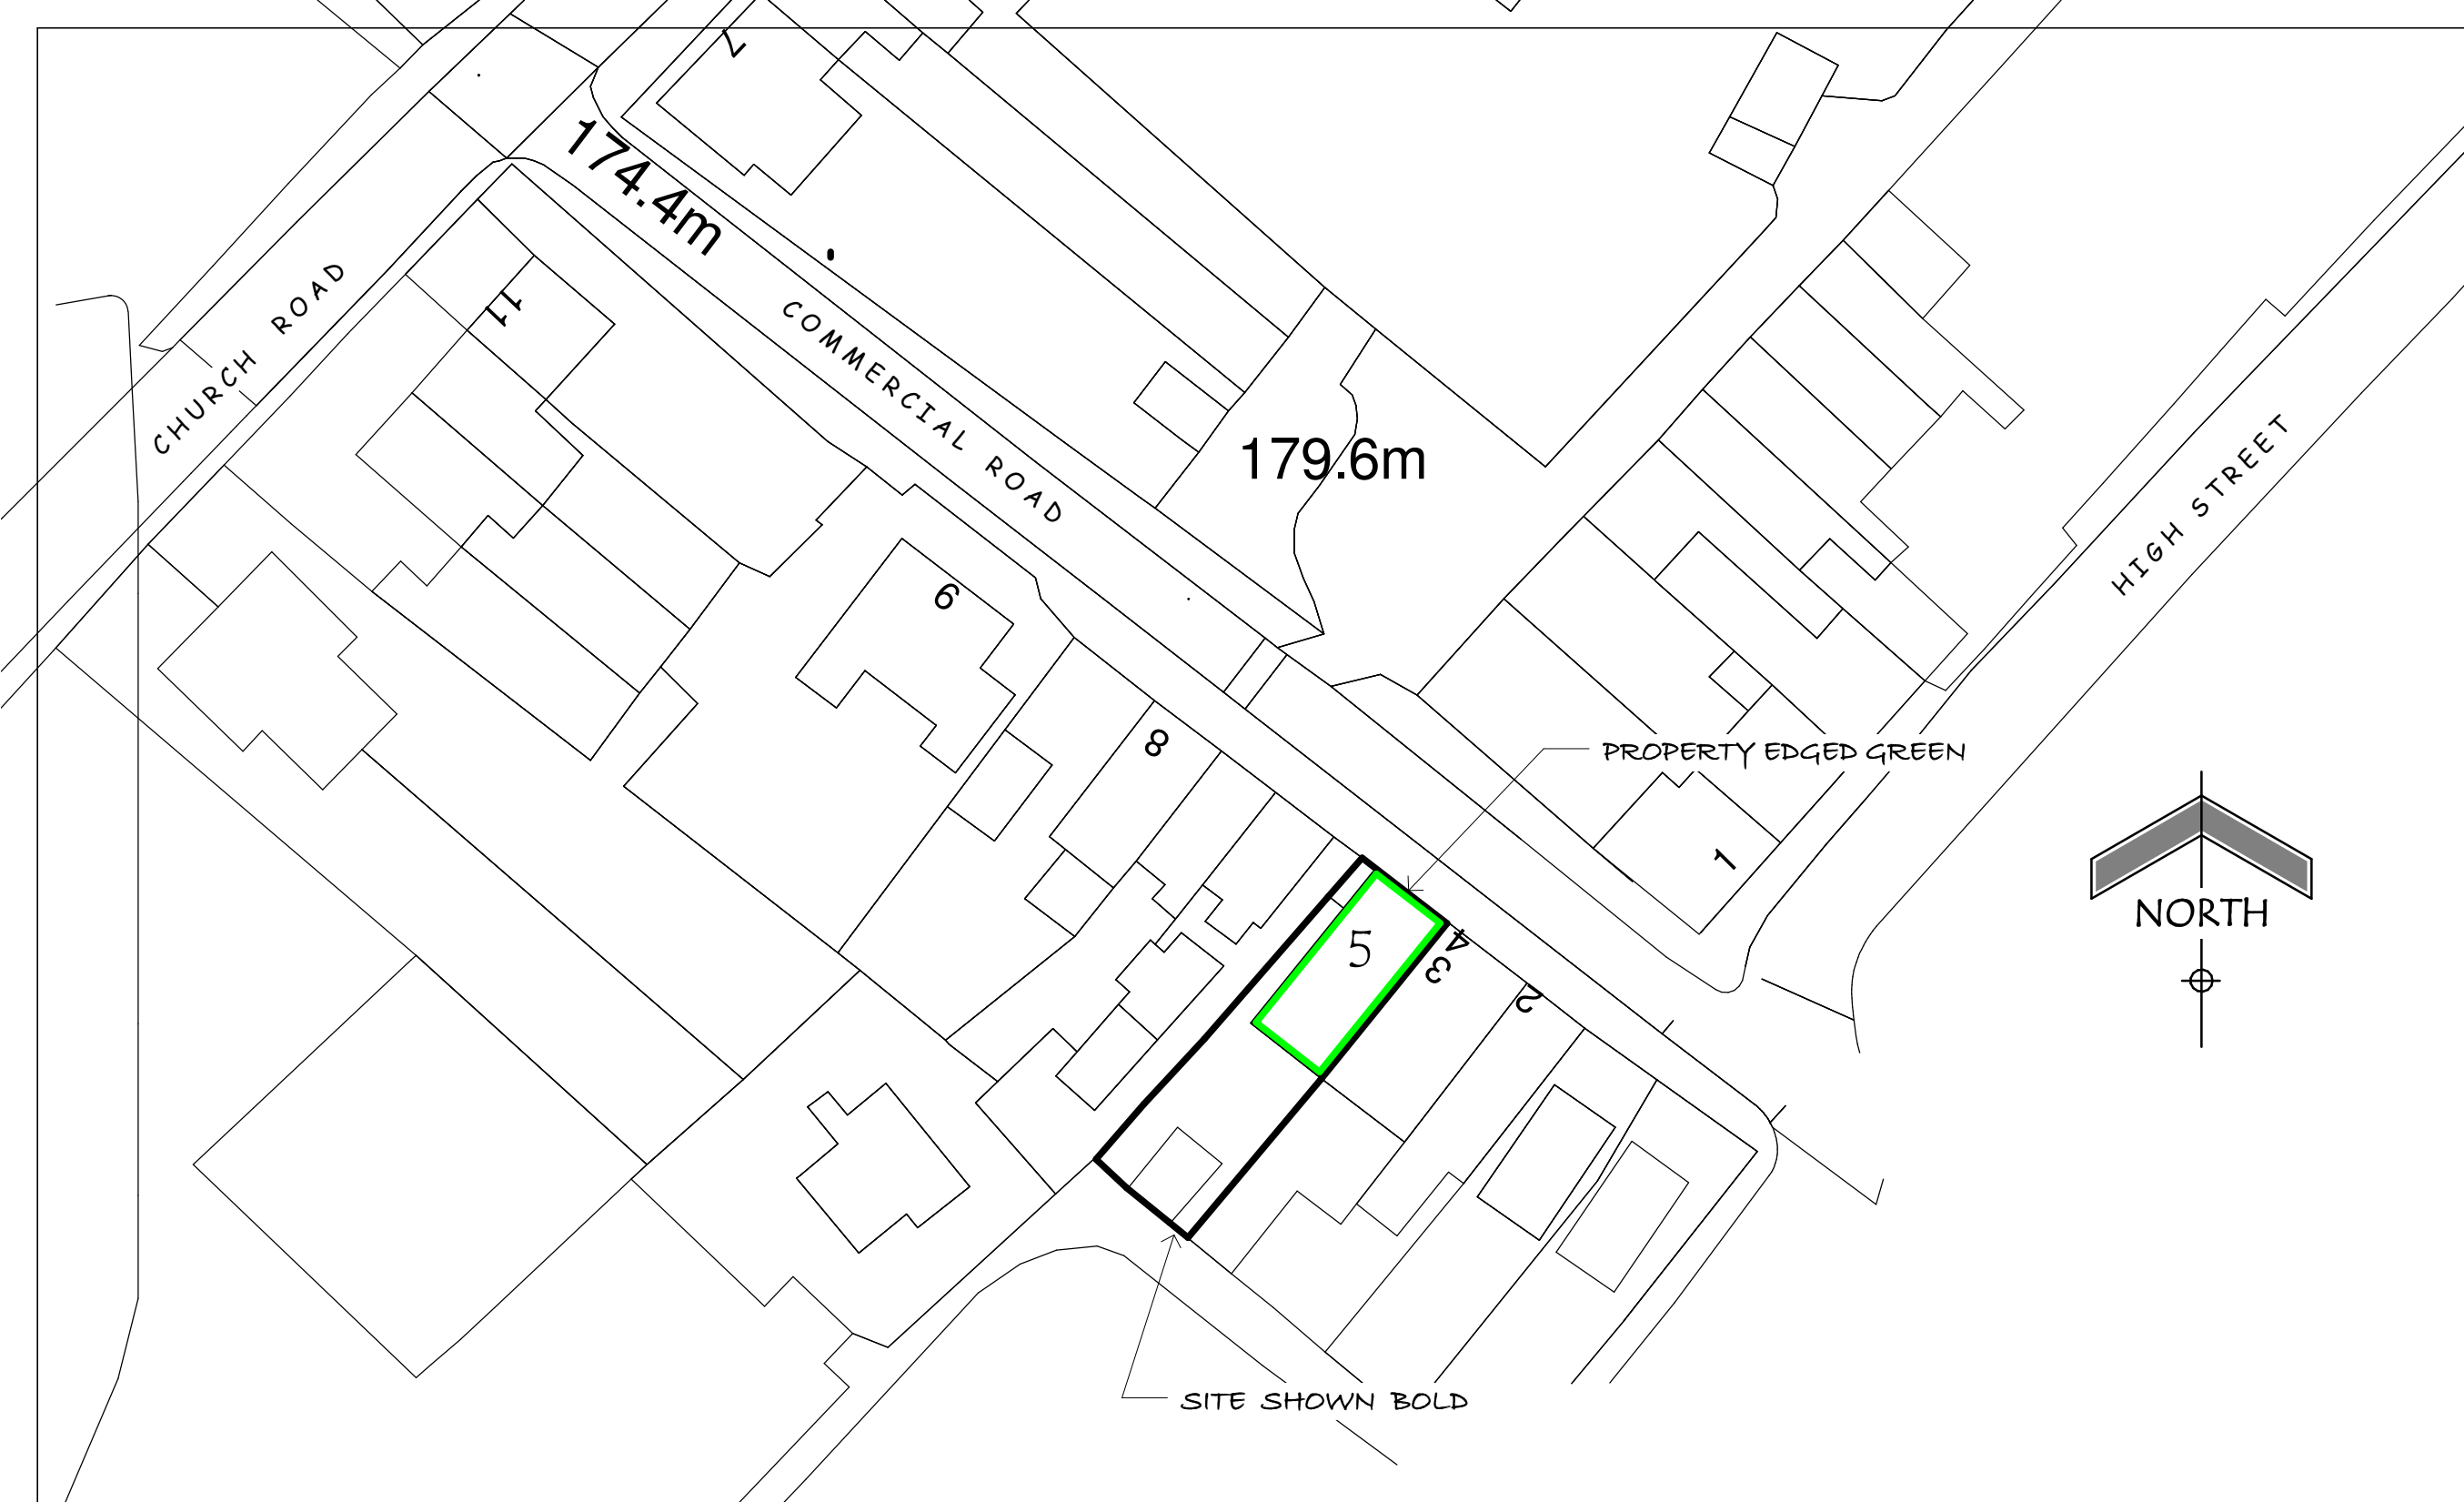

BLOCK PLAN Scale 1 : 500

LAYOUT OF , at
5 COMMERCIAL ROAD, SEVEN SISTERS, NEATH. SA10 9DW

BLOCK PLAN

Date	12 10 19
Scale	1 : 1250
Drawn	DG

Dwg No

1914 Sheet 2

EV