
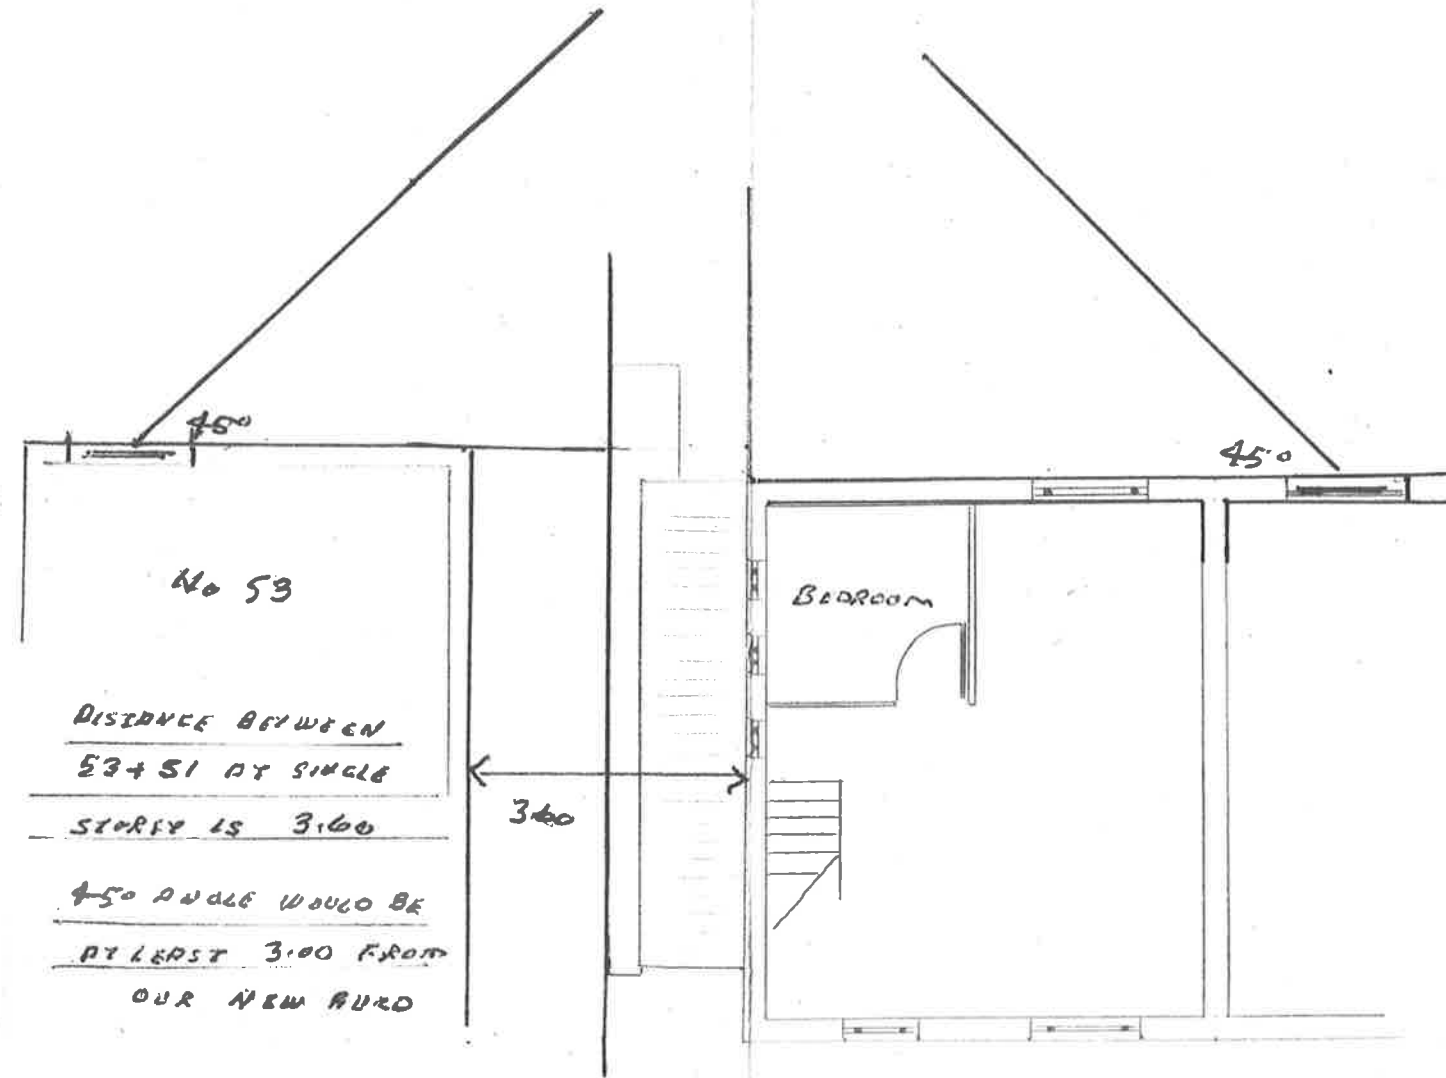


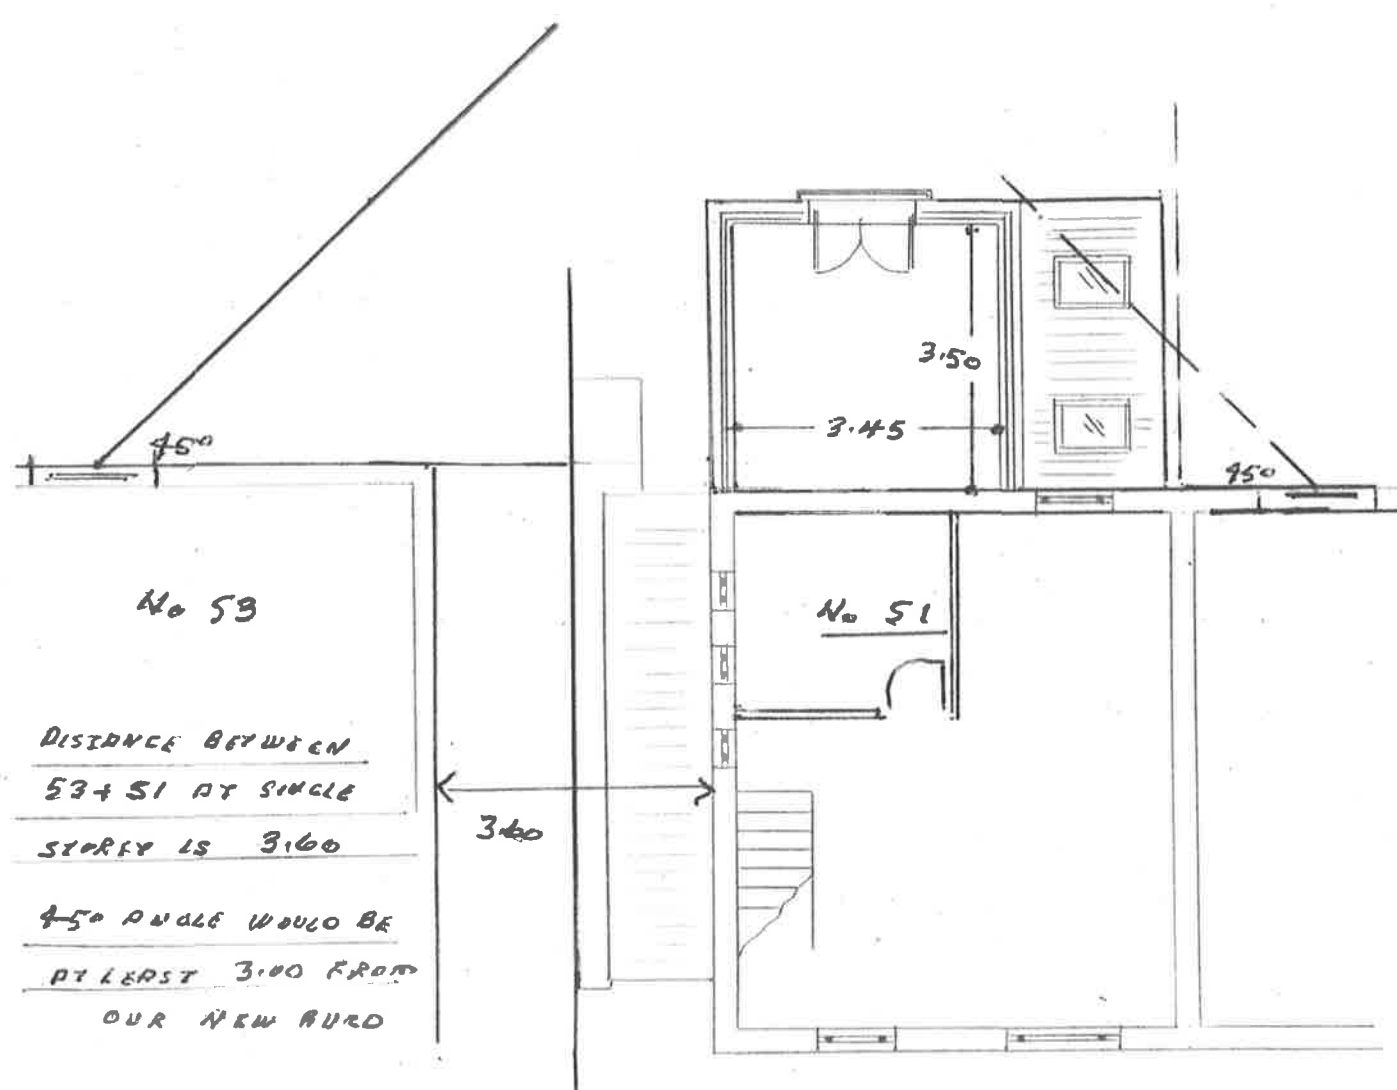

SCALE 1:100

FIRST FLOOR PROPOSED

FIRST FLOOR EXISTING