
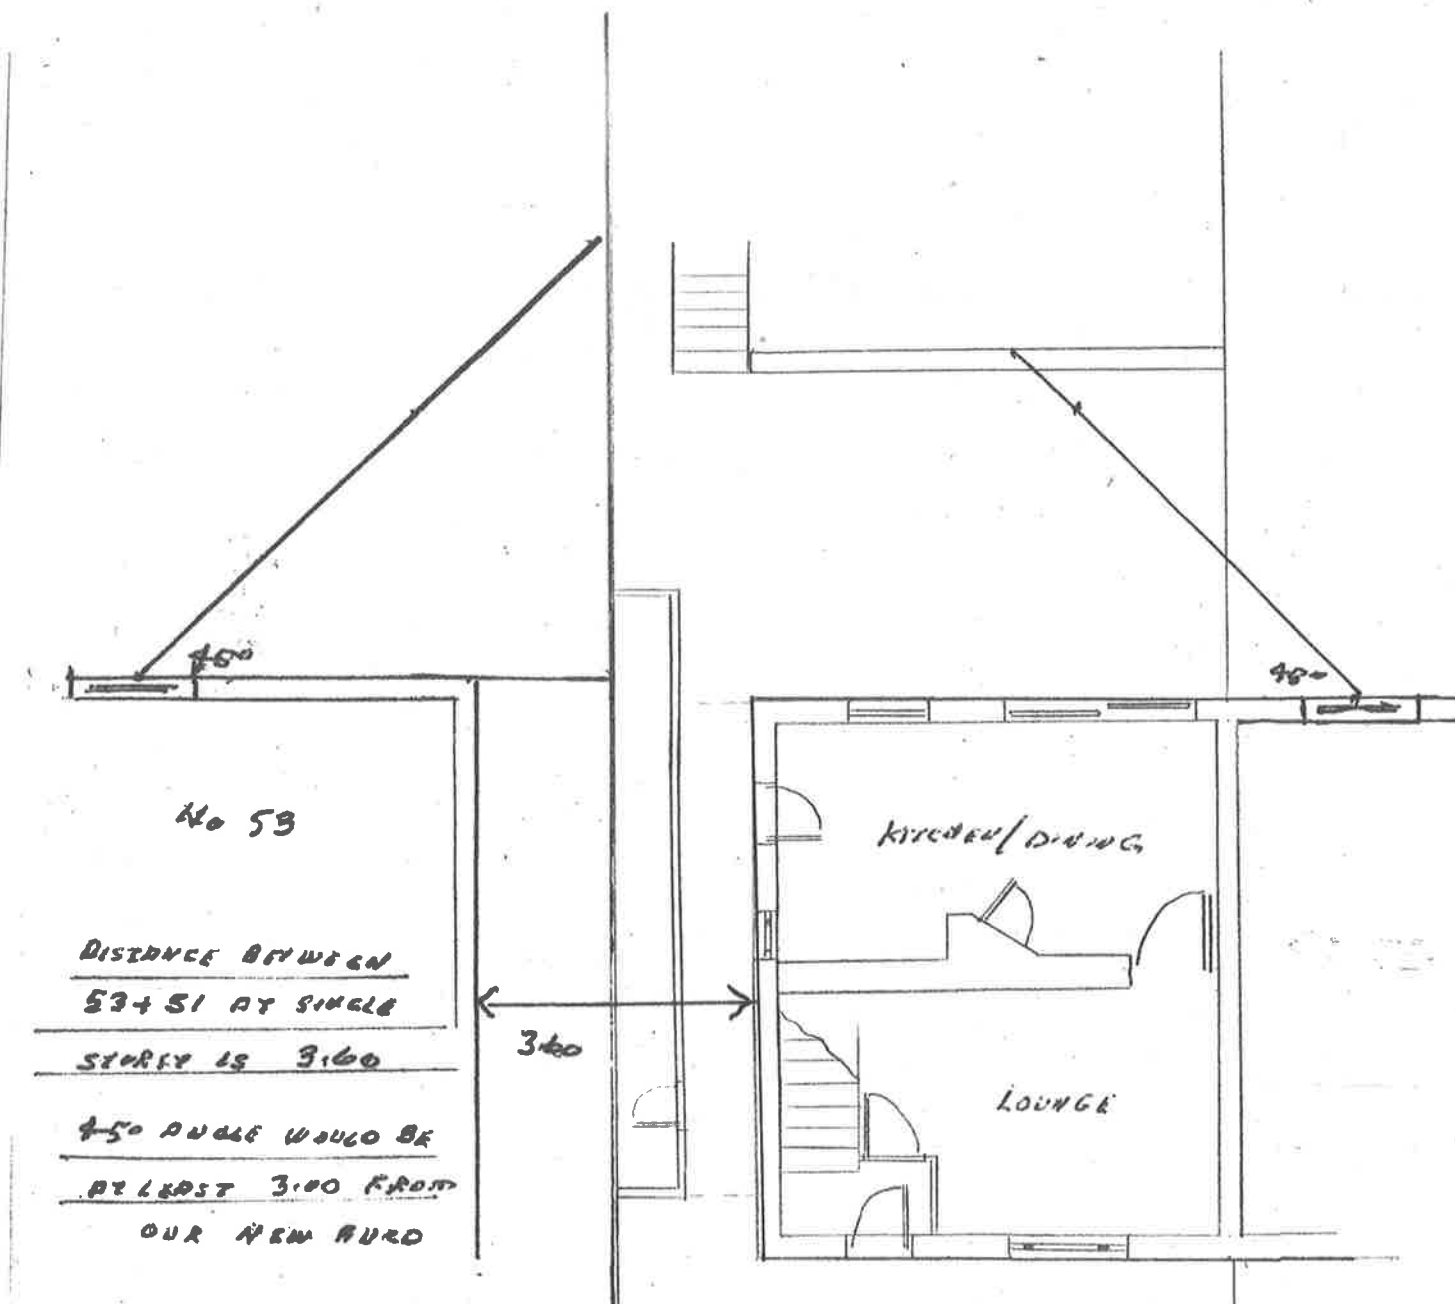


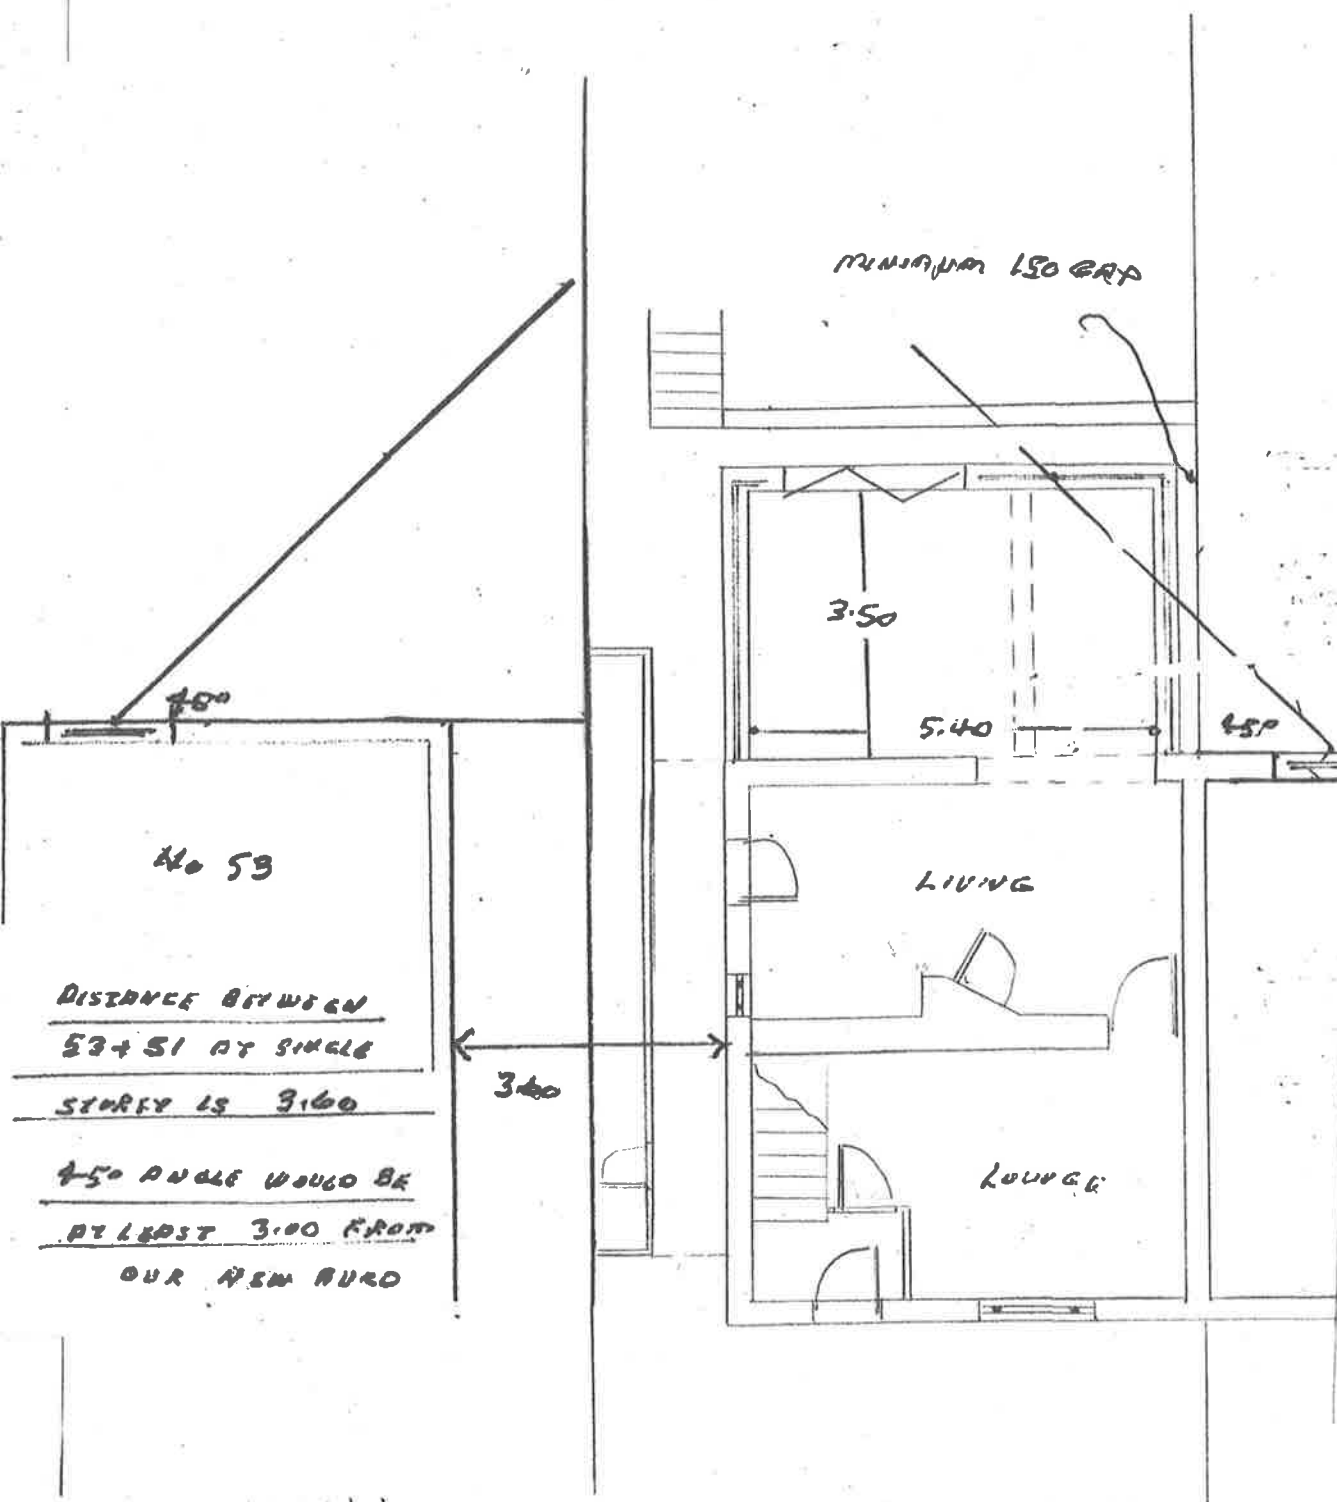

EXTENDED PAERS

5.40X 3.30 = 18.90

3.45X 3.90 = 12.08

30.98 m²

SCALE 1:200

PROPOSED TWO STOREY REAR EXTENSION
at
51 OLIVE BRANCH CRESCENT, BRITON - FERRY
for
MR/MRS. STEVEN AND NATALIE CUMMINGS