

OPS

STRUCTURAL ENGINEERING

Project
GREEN PARK

Part of Structure
SCULPTURE BASE DETAIL

Drawing ref

Calc by
MS

Date
SEPT 28

Job ref
20021

Calc sheet no rev
SK 200911-3


Check by

Date

Ref

Calculations

Output

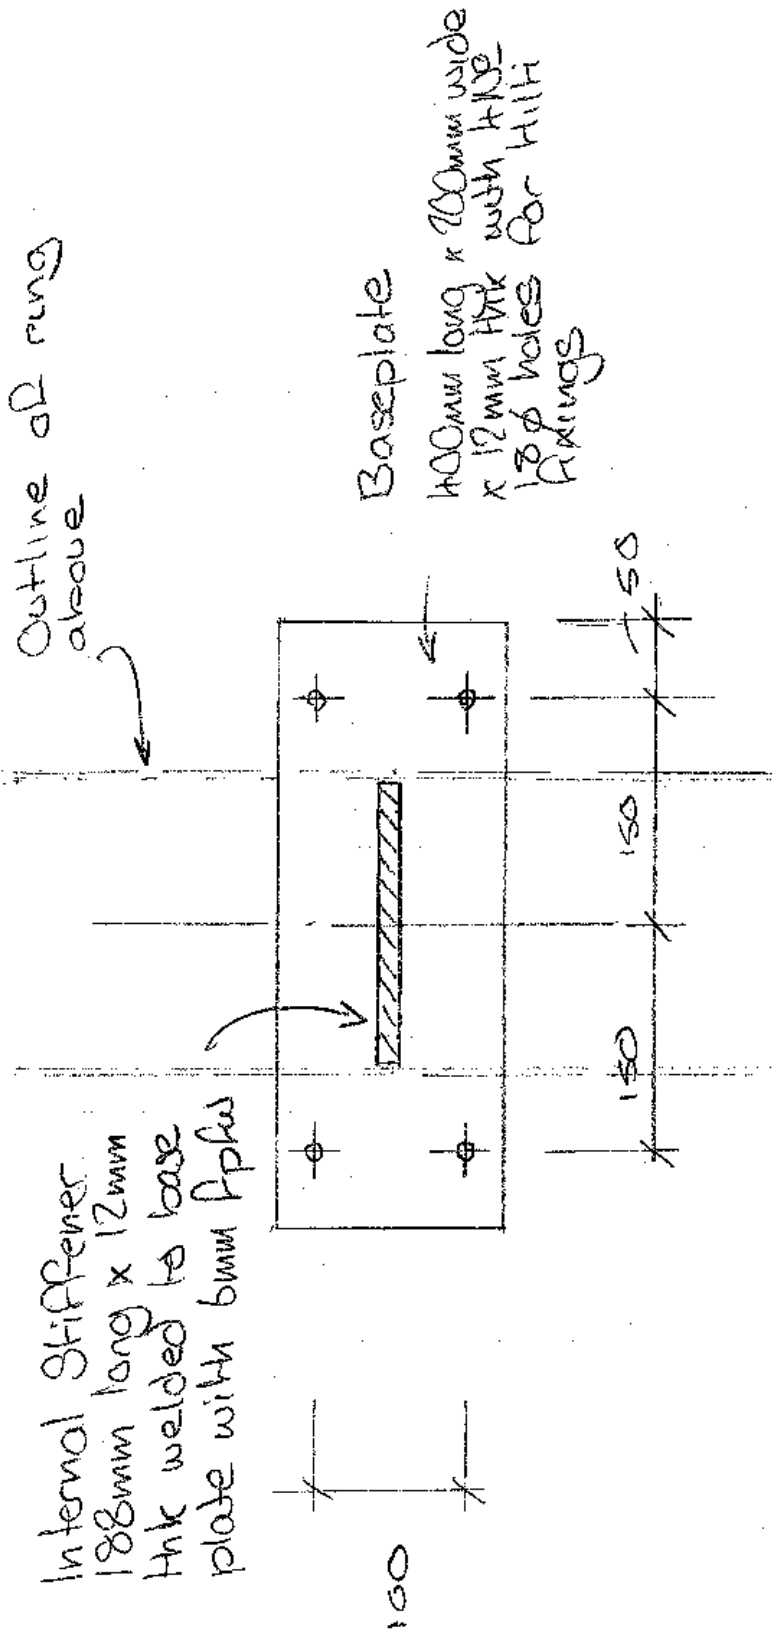

All Steel to be Stainless
Grade 316 (1.4401)