



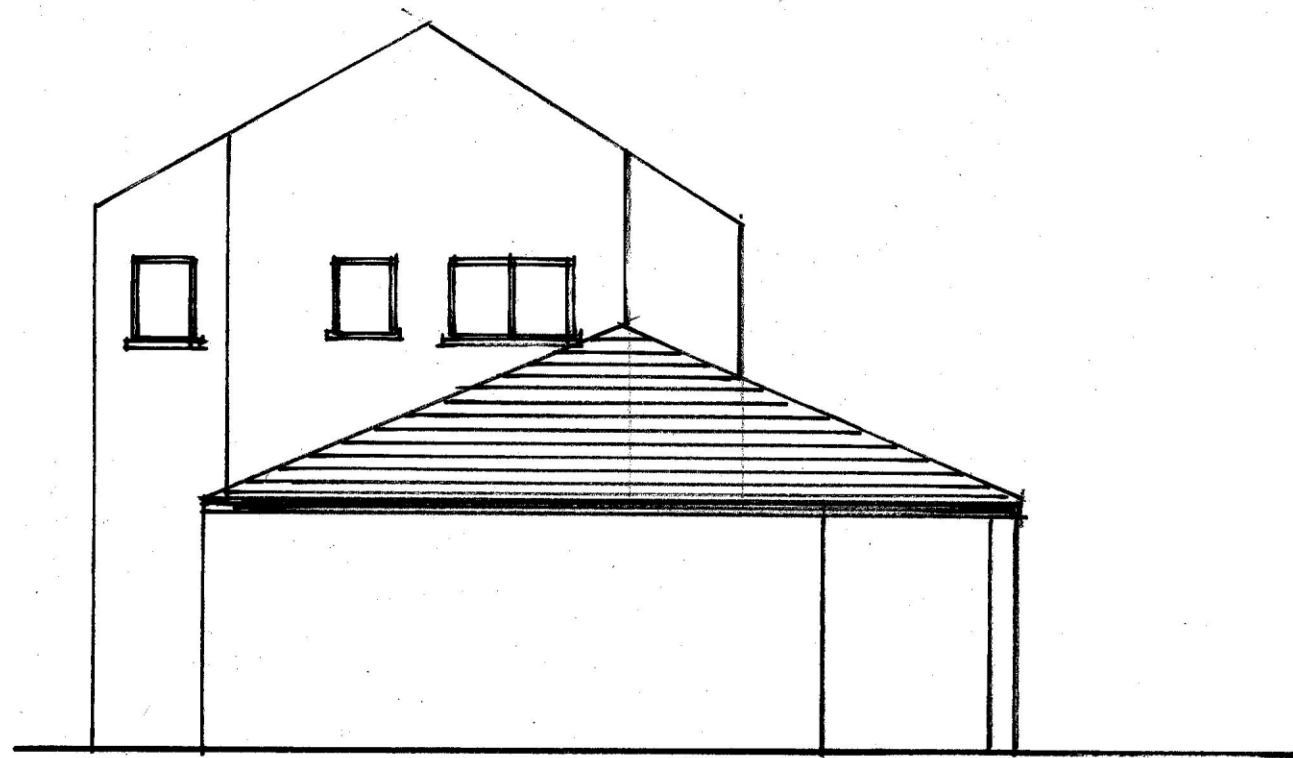

Proposed North East

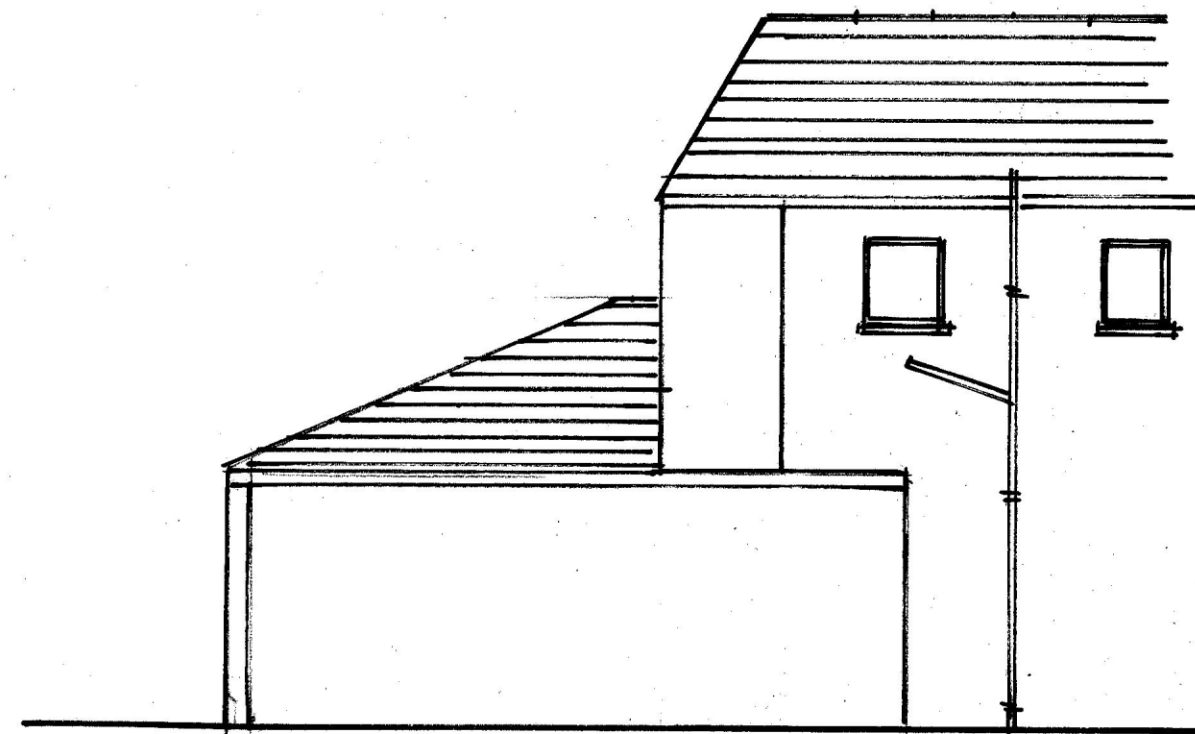

Proposed North West

Ron Bagshaw & Associates Ltd.

Architectural Design & Planning Consultants



Wood Field House
1b Rosser Terrace
Cilfrew
Neath, SA10 8LH

Contact Details -
01639 632822 (Office)
07870 863859 (Mobile)
mail@ronbagshaw.co.uk

Drawing No: CH/EXT/2020/07

Scale: 1:100 @ A3

Date: September 2020

Notes/Revisions

Proposal: Extension.

Location: The Grand Hotel, Station Road, Port Talbot SA13 1DE.

Client: Mr Clive Hopkins, Blanco's Hotel, Green Park Street, Port Talbot SA13 6NT.

Title: Additional Elevations.