


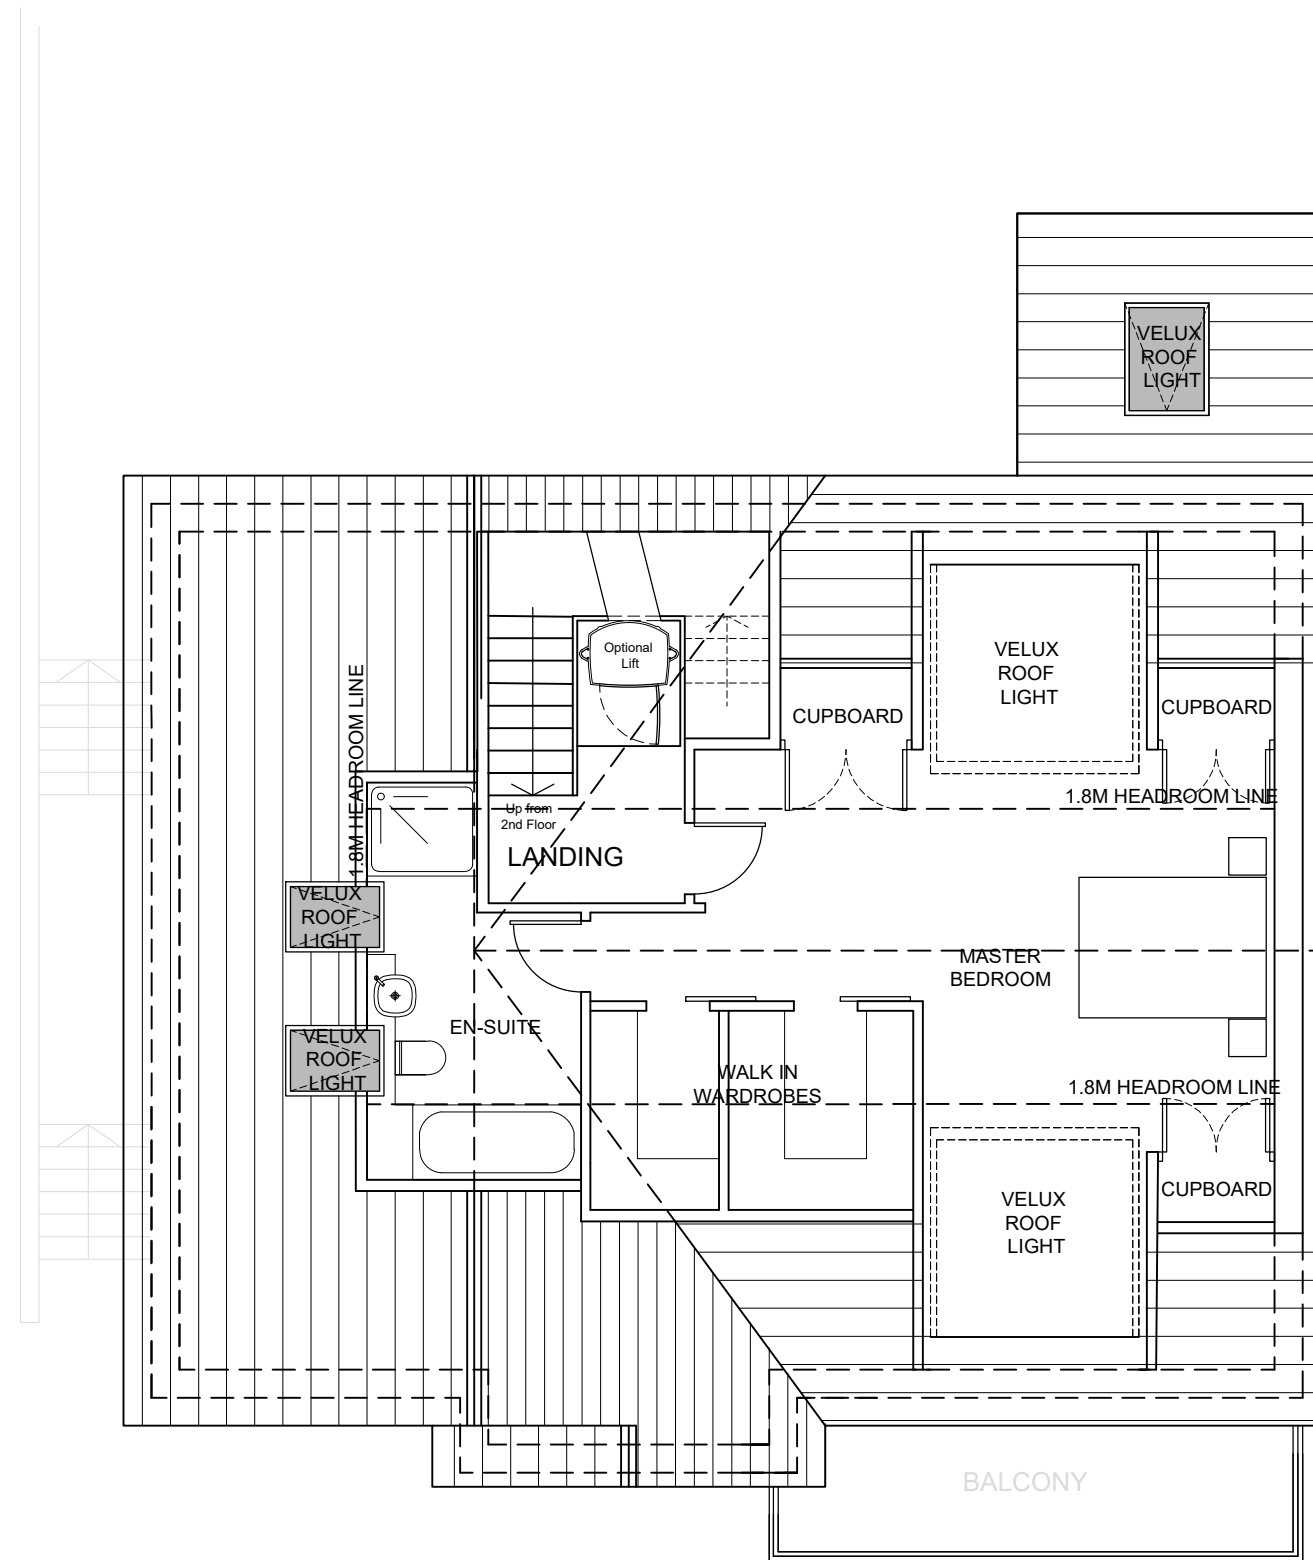

ATTIC PLAN