


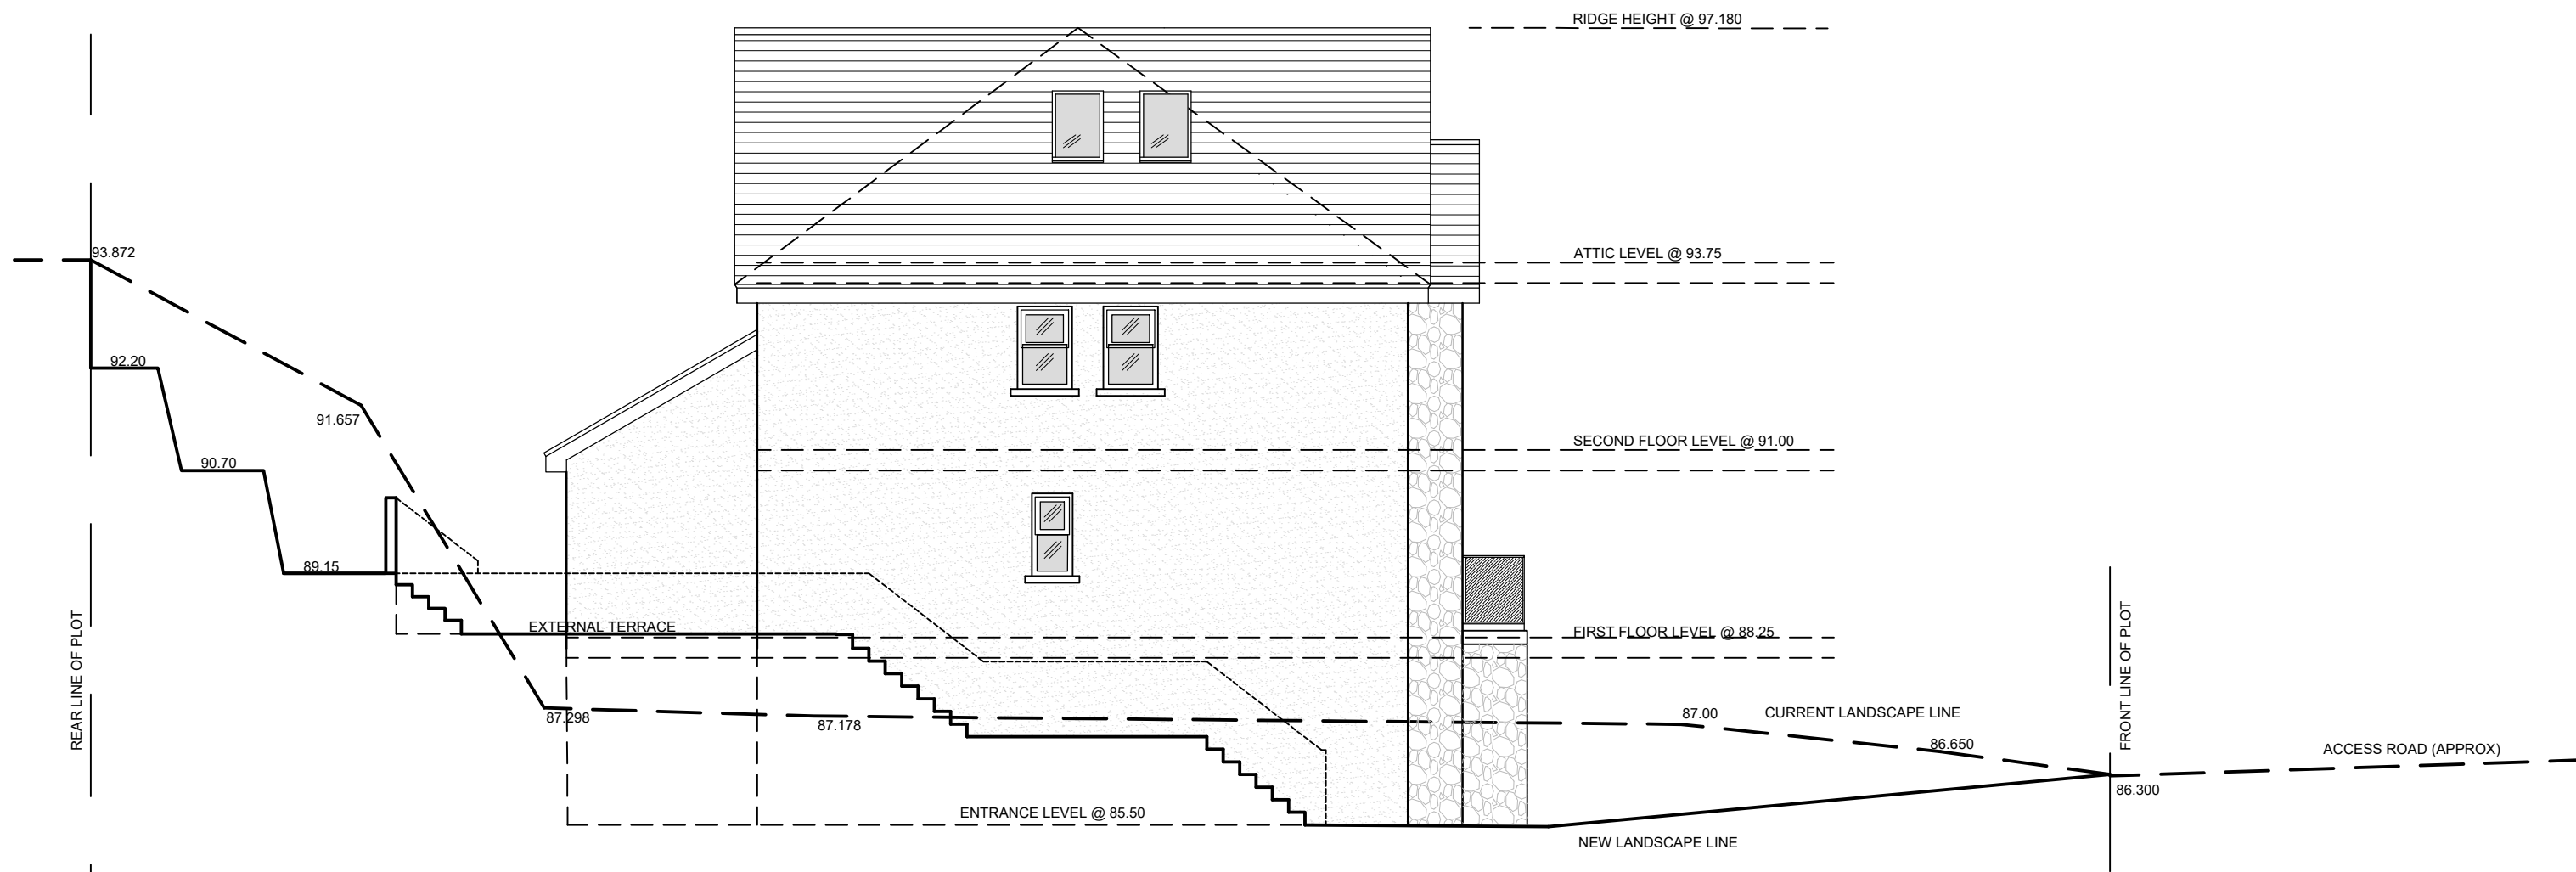

LH SIDE ELEVATION