


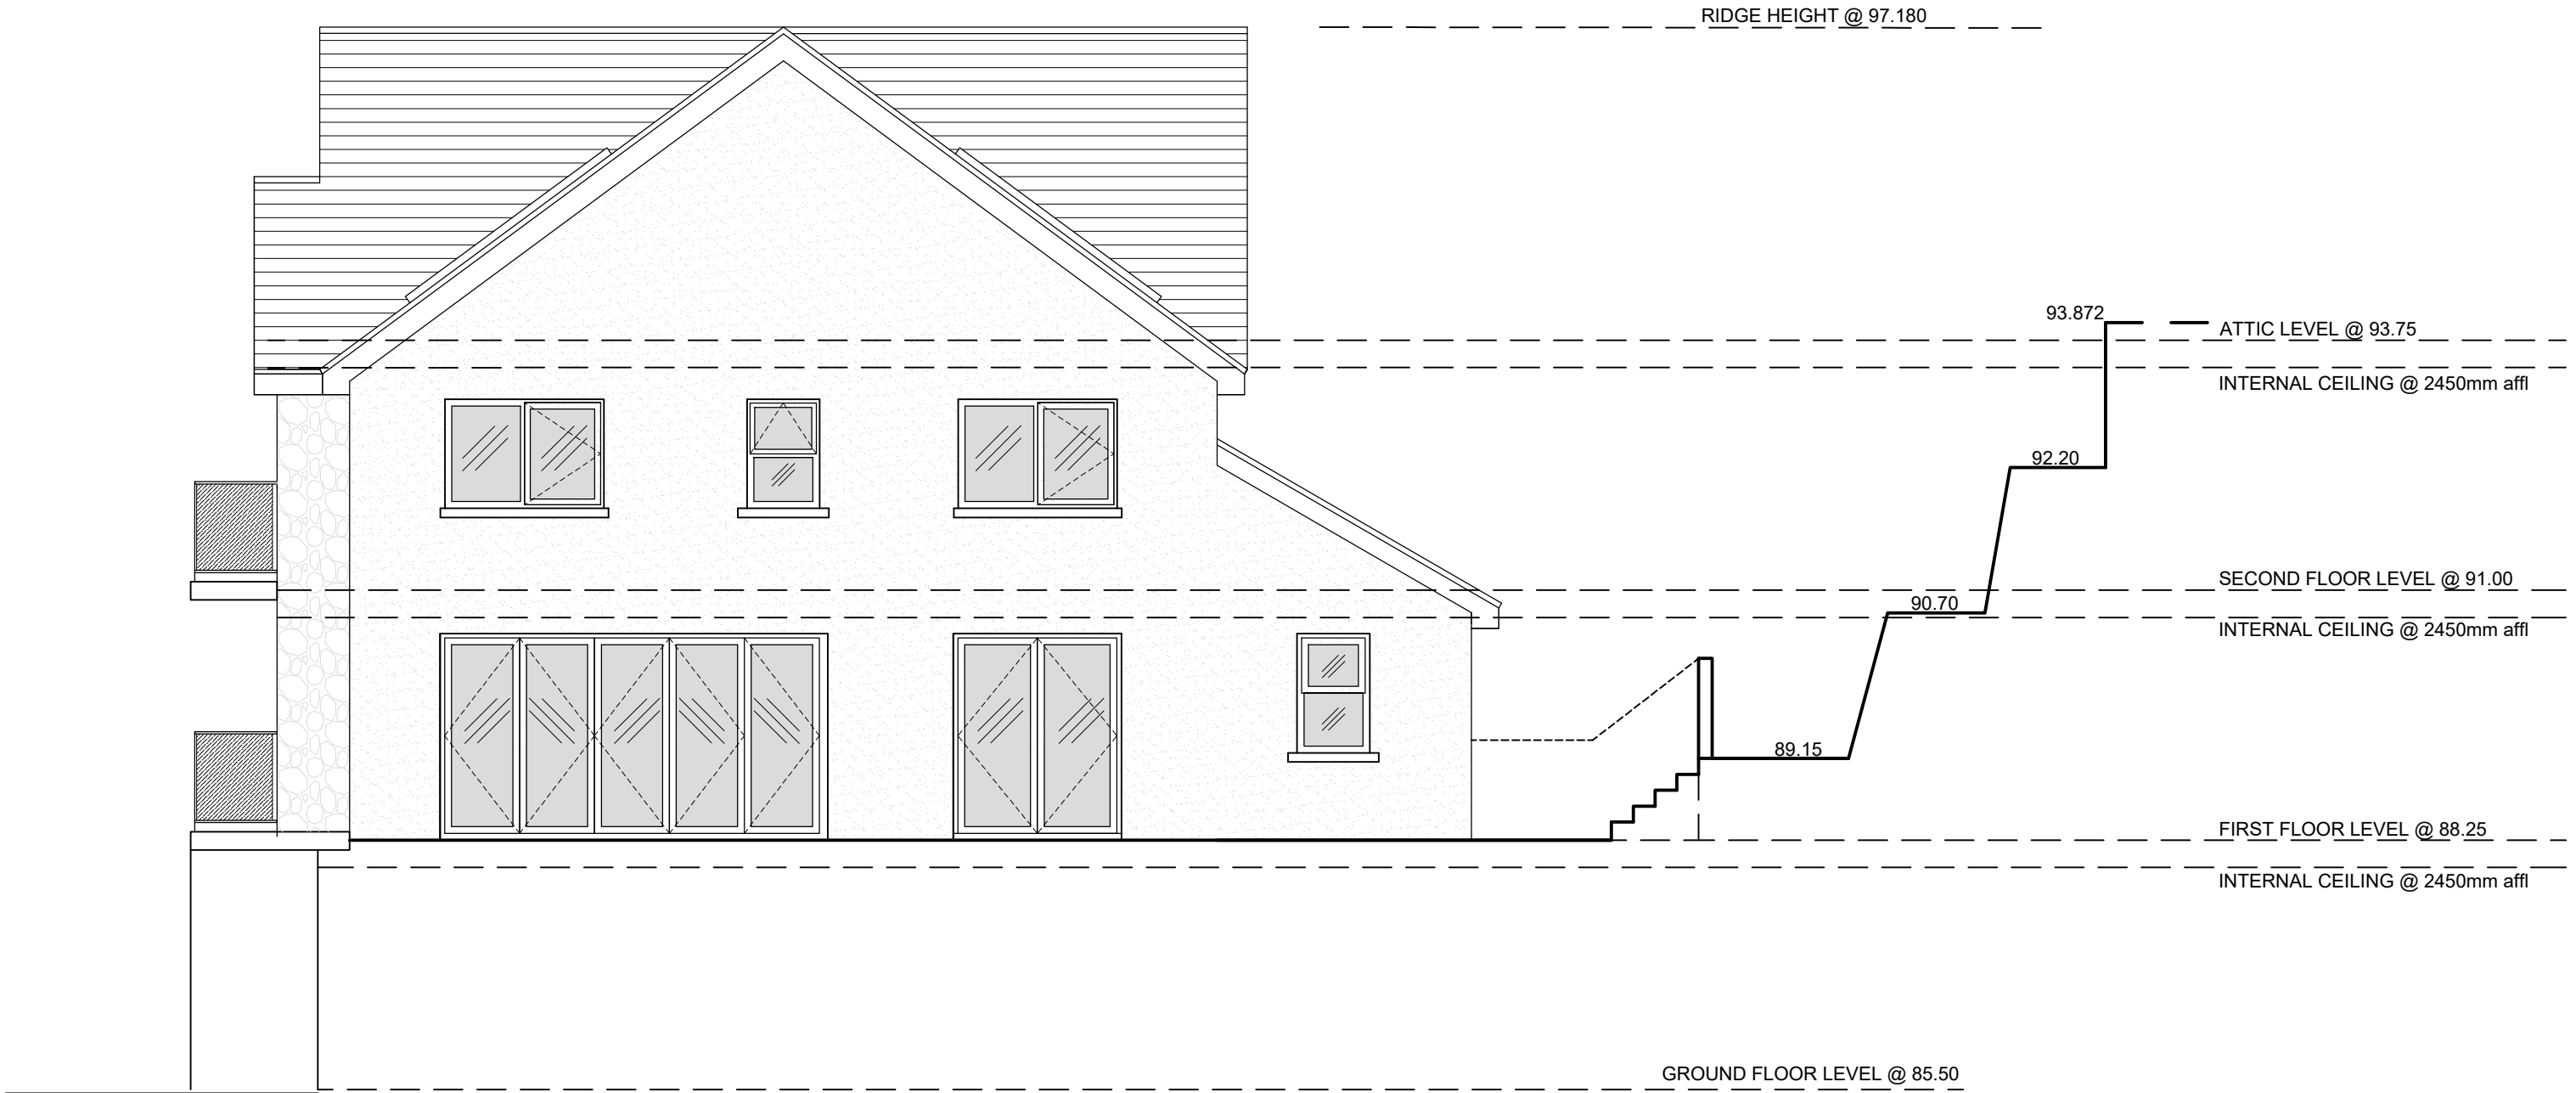

RH SIDE ELEVATION