


Superseded

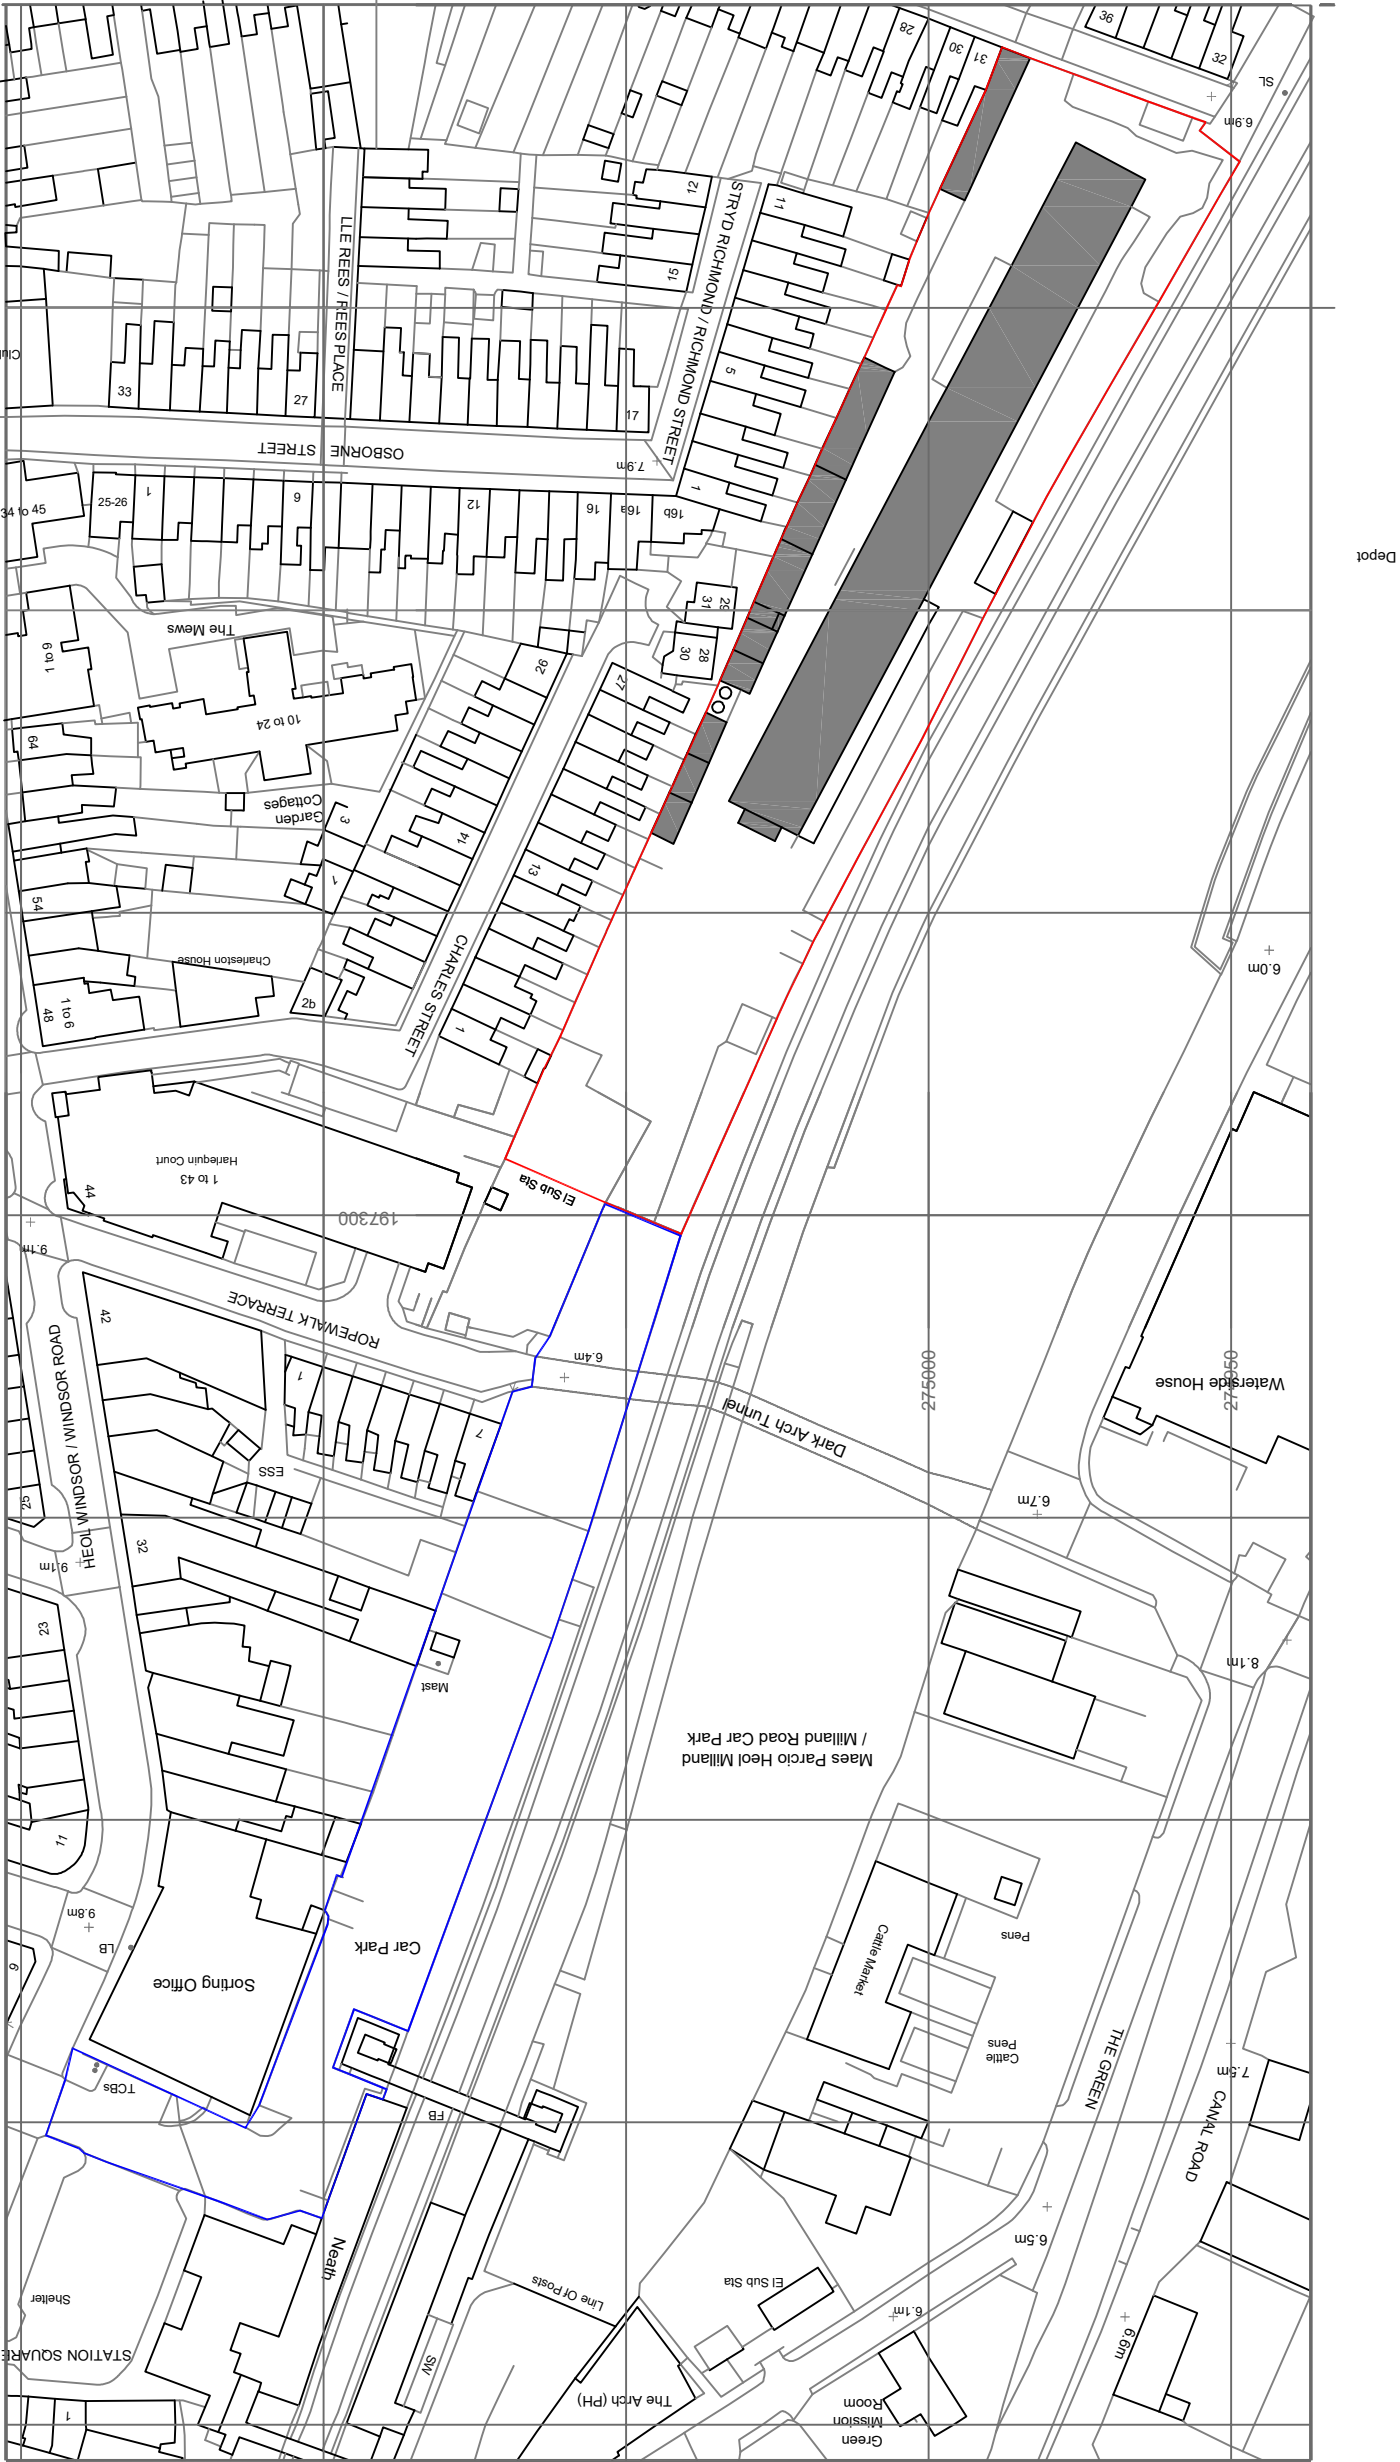

OscarClarke D e s i g n fram@oscarclarke.com 45 Station Road Cardiff CF14 5UT 029 2140 9823 07703 294284		Railway Buildings, Neath SA11 1BY	
title Site LocationPlan		job no. 096	dra no. D AP501
scale 1:1250 @ A3		date 09/06/2020	drawn by FC
checked by A		rev C	