
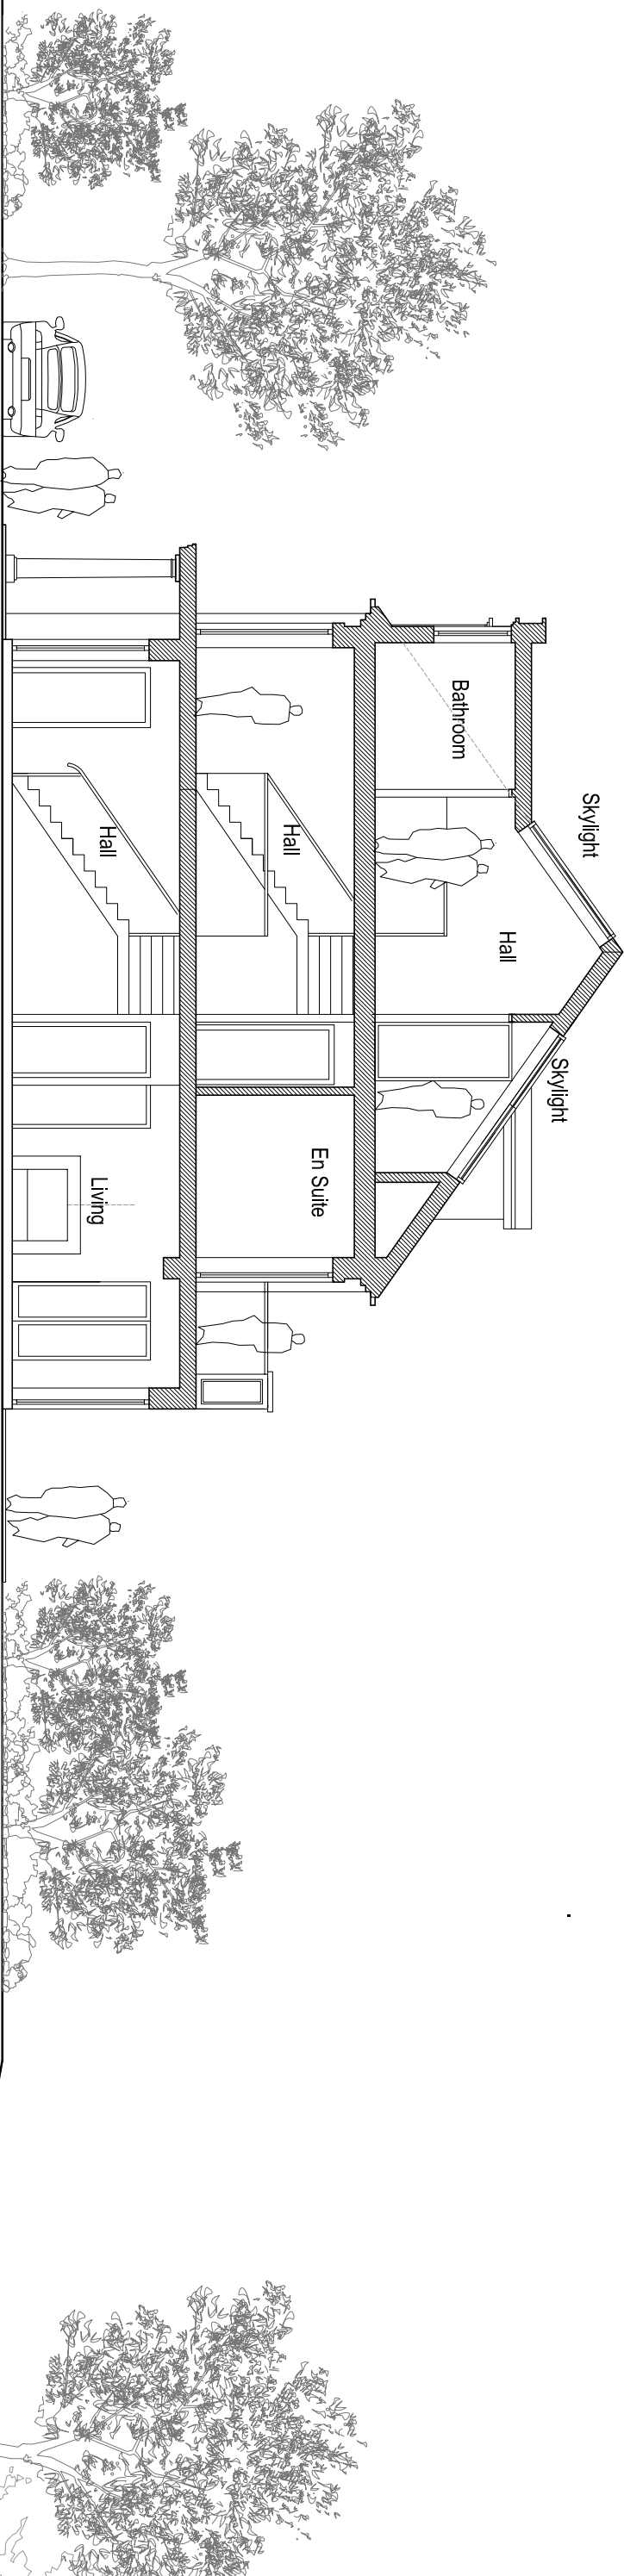


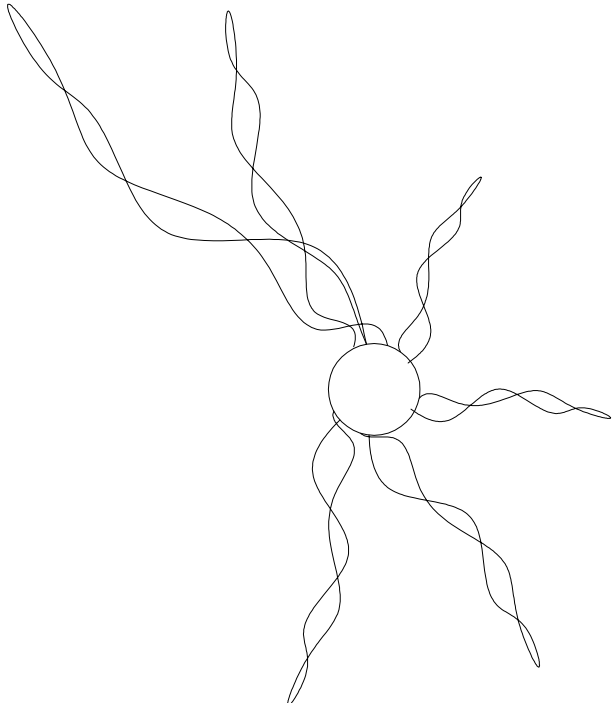

PROPOSED CROSS SECTION
SCALE 1:100

Designed by	Checked by	Date	File name	Dwg.N.	Scale
EL	EL	08.20	X1	P.05	1:100
MR&MRS R. FRY			PROPOSED CROSS SECTION		
PLOT 8 FOREST LODGE LANE CWMARFAN, PORT TALBOT SA13 2RX			ELIO LEO ARCHITECTURE 35A, ALBERT ROAD PENARTH CF64 1BY T:02920710140 M:07866313243 elshp@eliosearchitect.co.uk www.eliosearchitect.co.uk Chartered Architect		