


A circular diagram with a vertical line segment from the center to the top edge, labeled 'N' at the top.

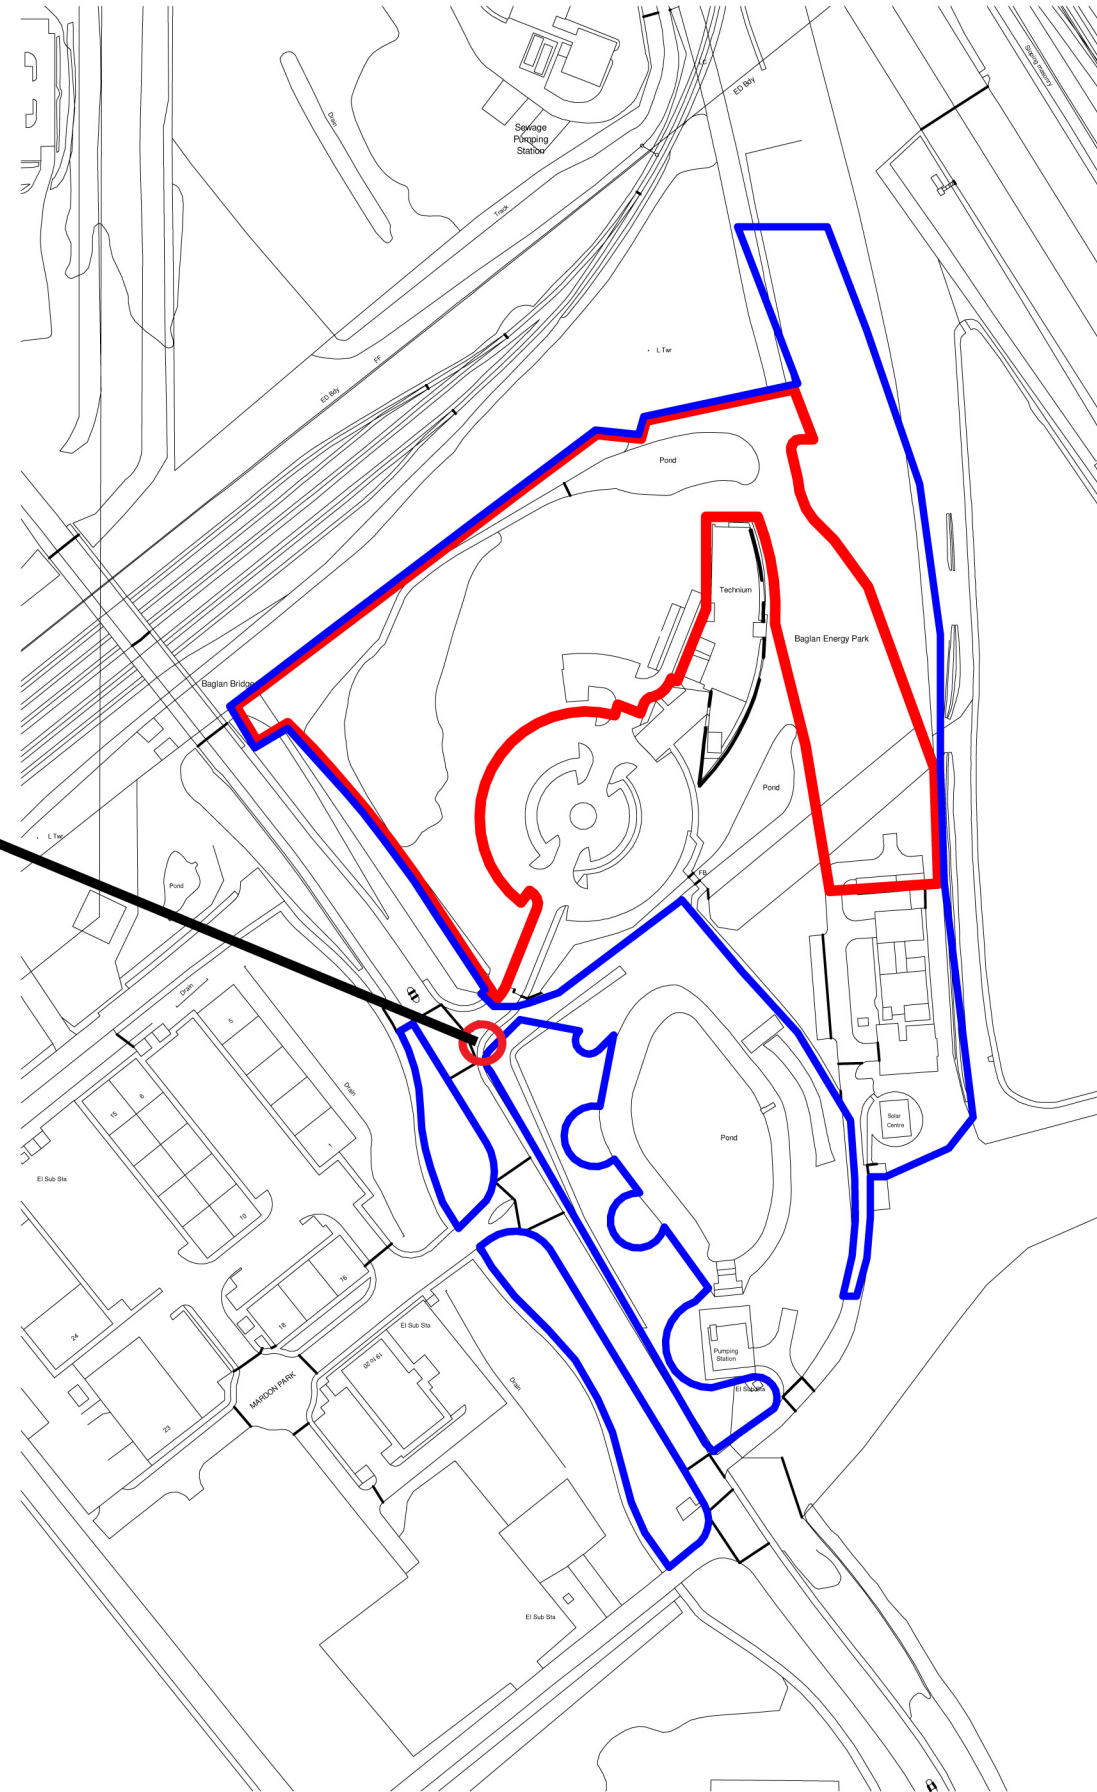

The following external model files are included within this drawing:

Client / Contractor
Neath Port Talbot Council



**Intelligence
Buildings
Infrastructure**

www.ibigroup.com

Project
SWANSEA BAY TECHNOLOGY CENTRE

Drawing Title
Site Location Plan

Job Number 122092	Date Created 03/03/2020	Status
Scale@A3 1 : 2500	Purpose PLANNING	
Drawing Number 26X003-IBI-ZZ-XX-DR-A-90-0002		Revision P02