




- 1 THIS IS A C.A.D. PRODUCED DRAWING AND SHOULD NOT BE AMENDED BY HAND
- 2 All dimensions in millimetres unless otherwise stated
- 3 Any errors or omissions to be reported to the Designer

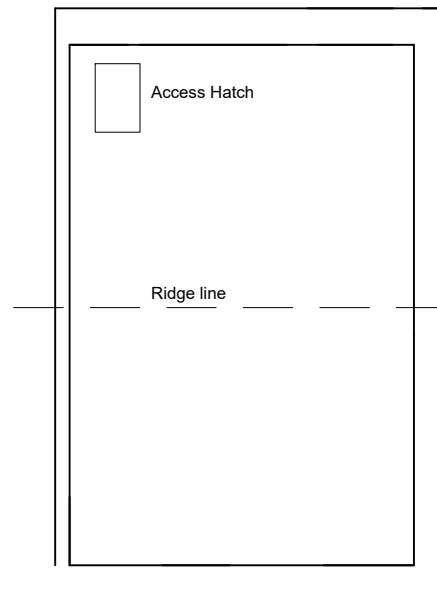


EXISTING PLAN OF ATTIC

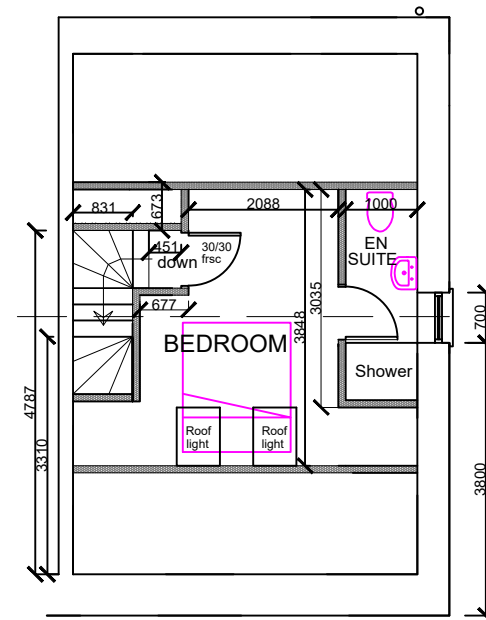


PROPOSED ROOM IN ROOF

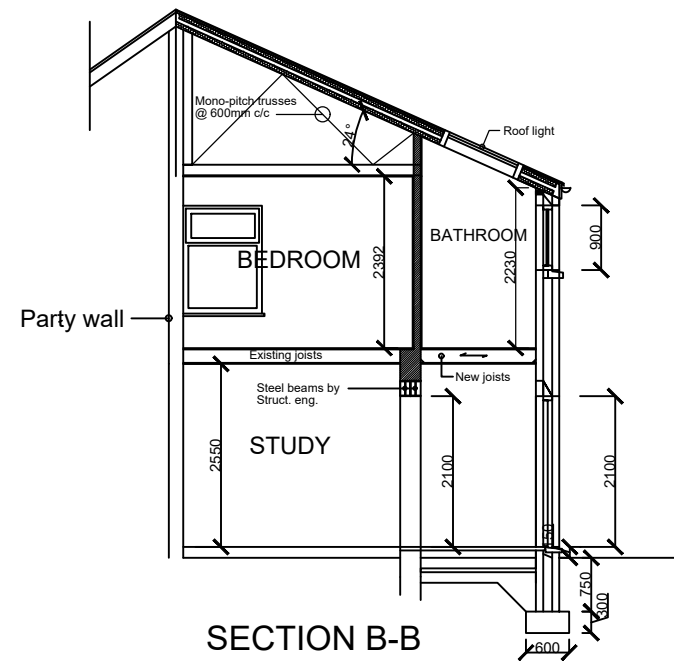

SECTION B-B

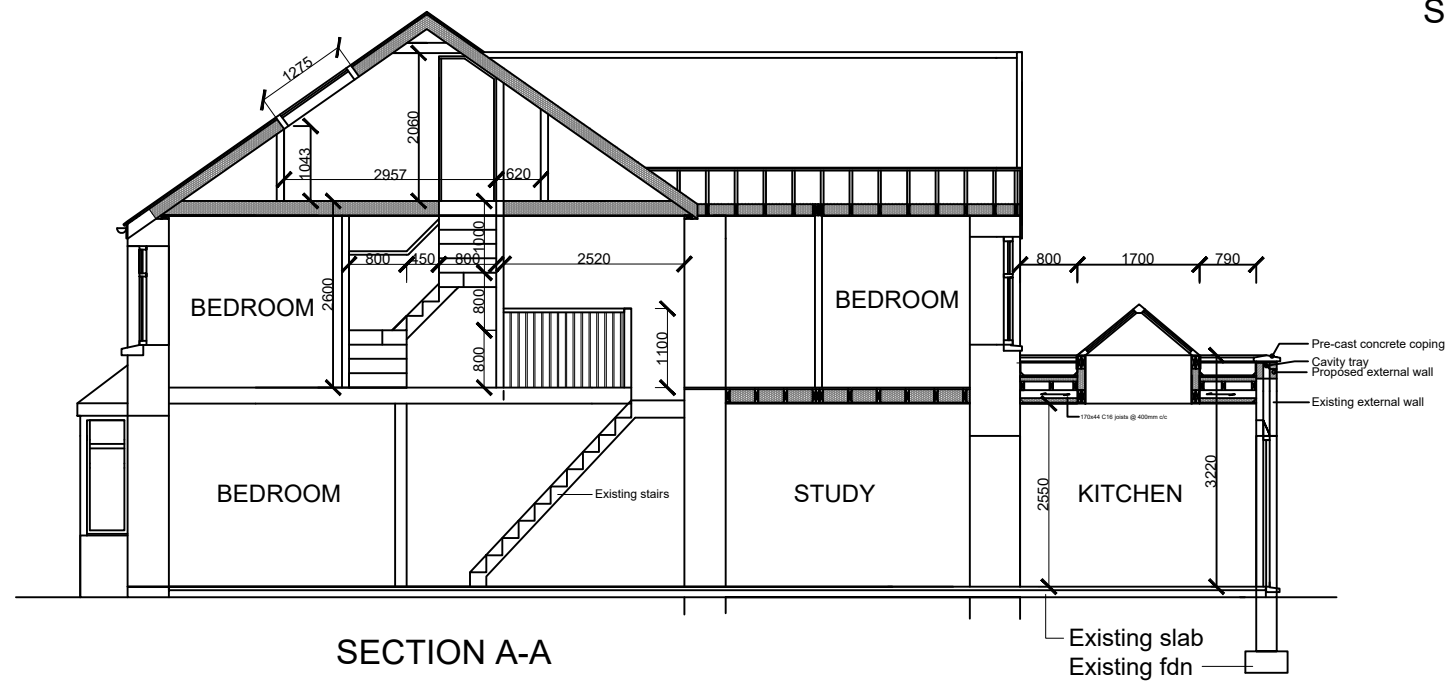

SECTION A-A

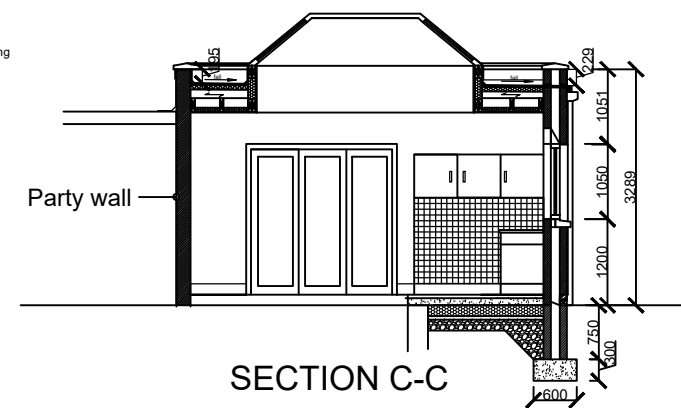

SECTION C-C

15 EVELYN RD
EXISTING & PROPOSED
ROOM IN ROOF
& SECTIONS
SCALE 1:100
Date Sept 20
B-05