




SCALE 1:50 @ A1

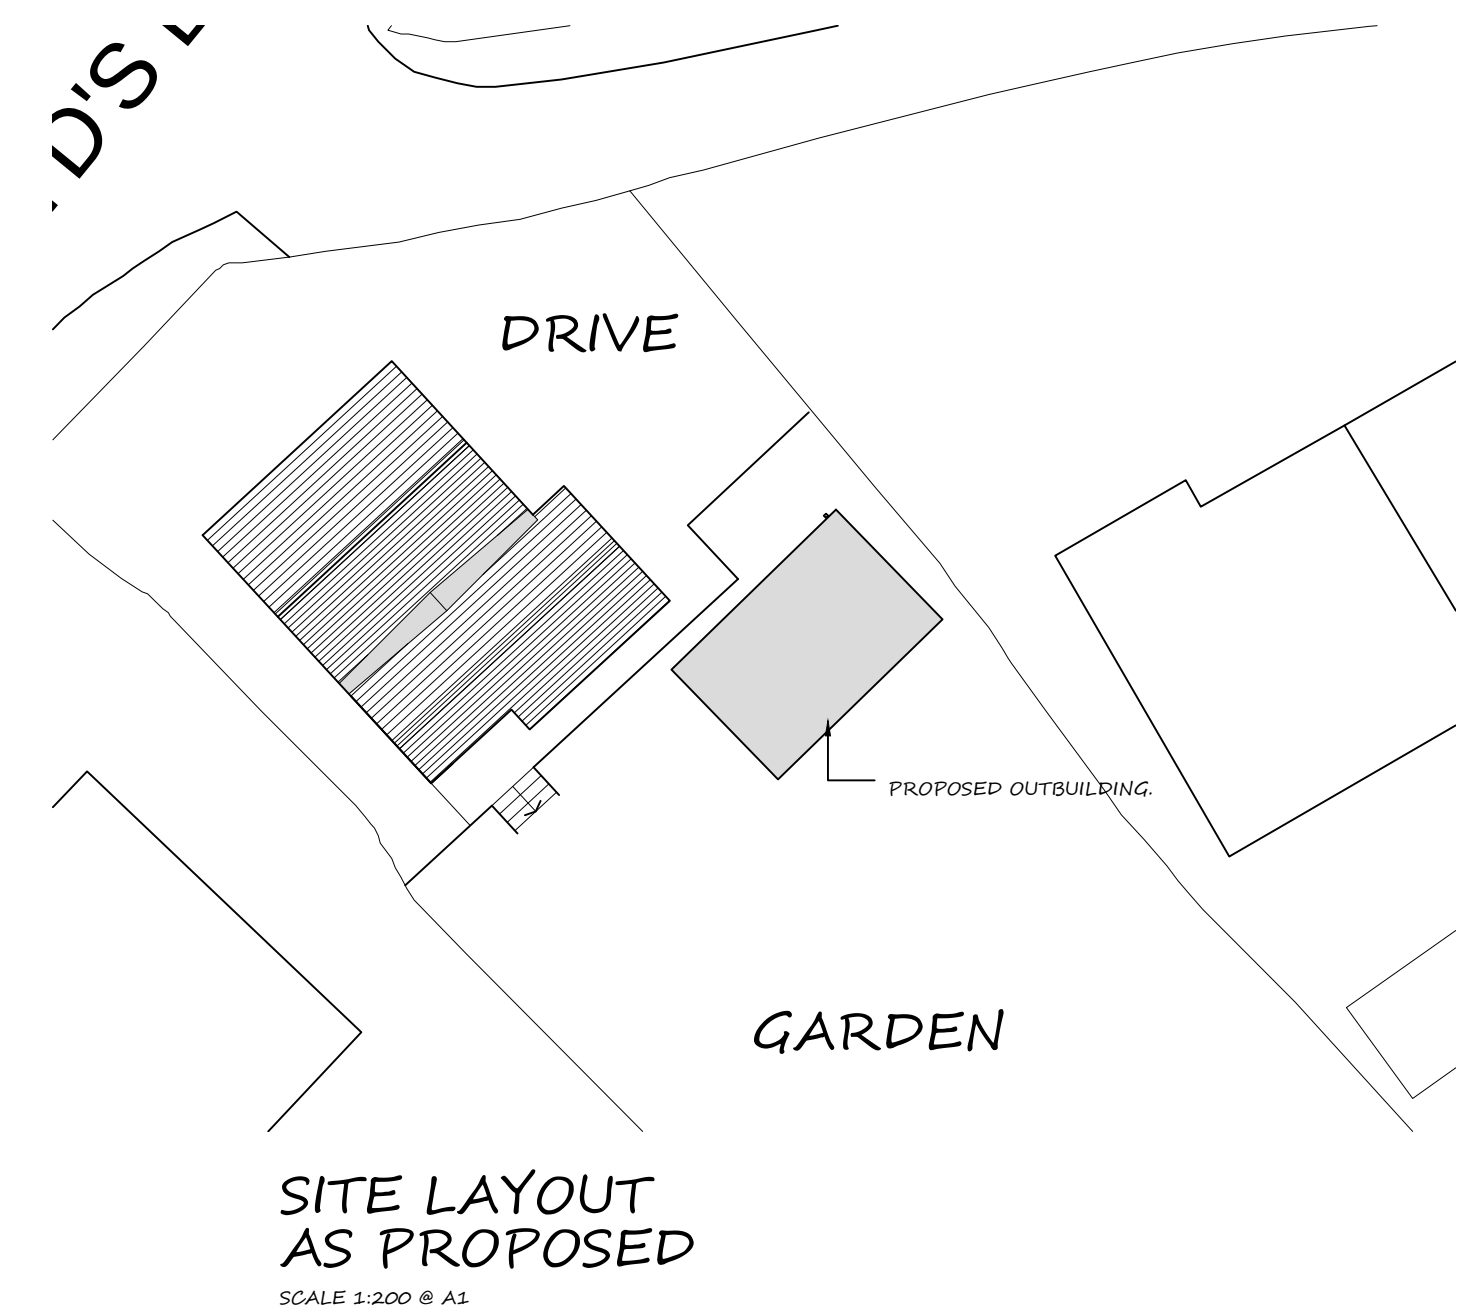


SCALE 1:50 @ A1

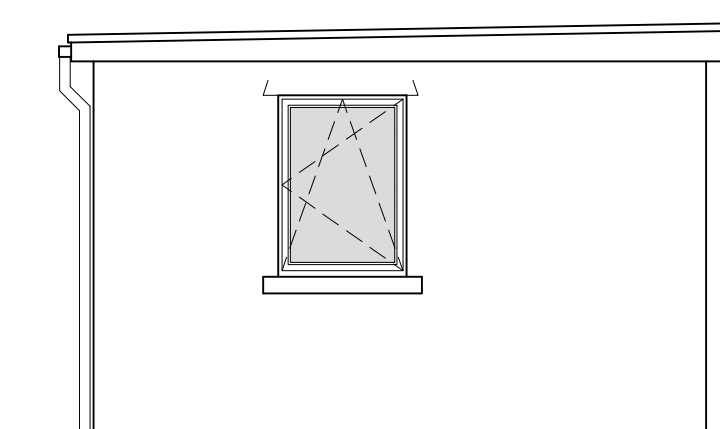

SCALE 1:50 @ A1

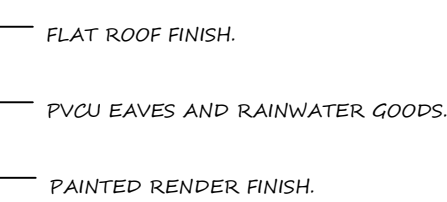

SCALE 1:50 @ A1

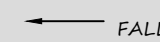

SCALE 1:50 @ A2



SCALE 1:50 @ A1

PLANS AND ELEVATIONS AS PROPOSED - OUT BUILDING