


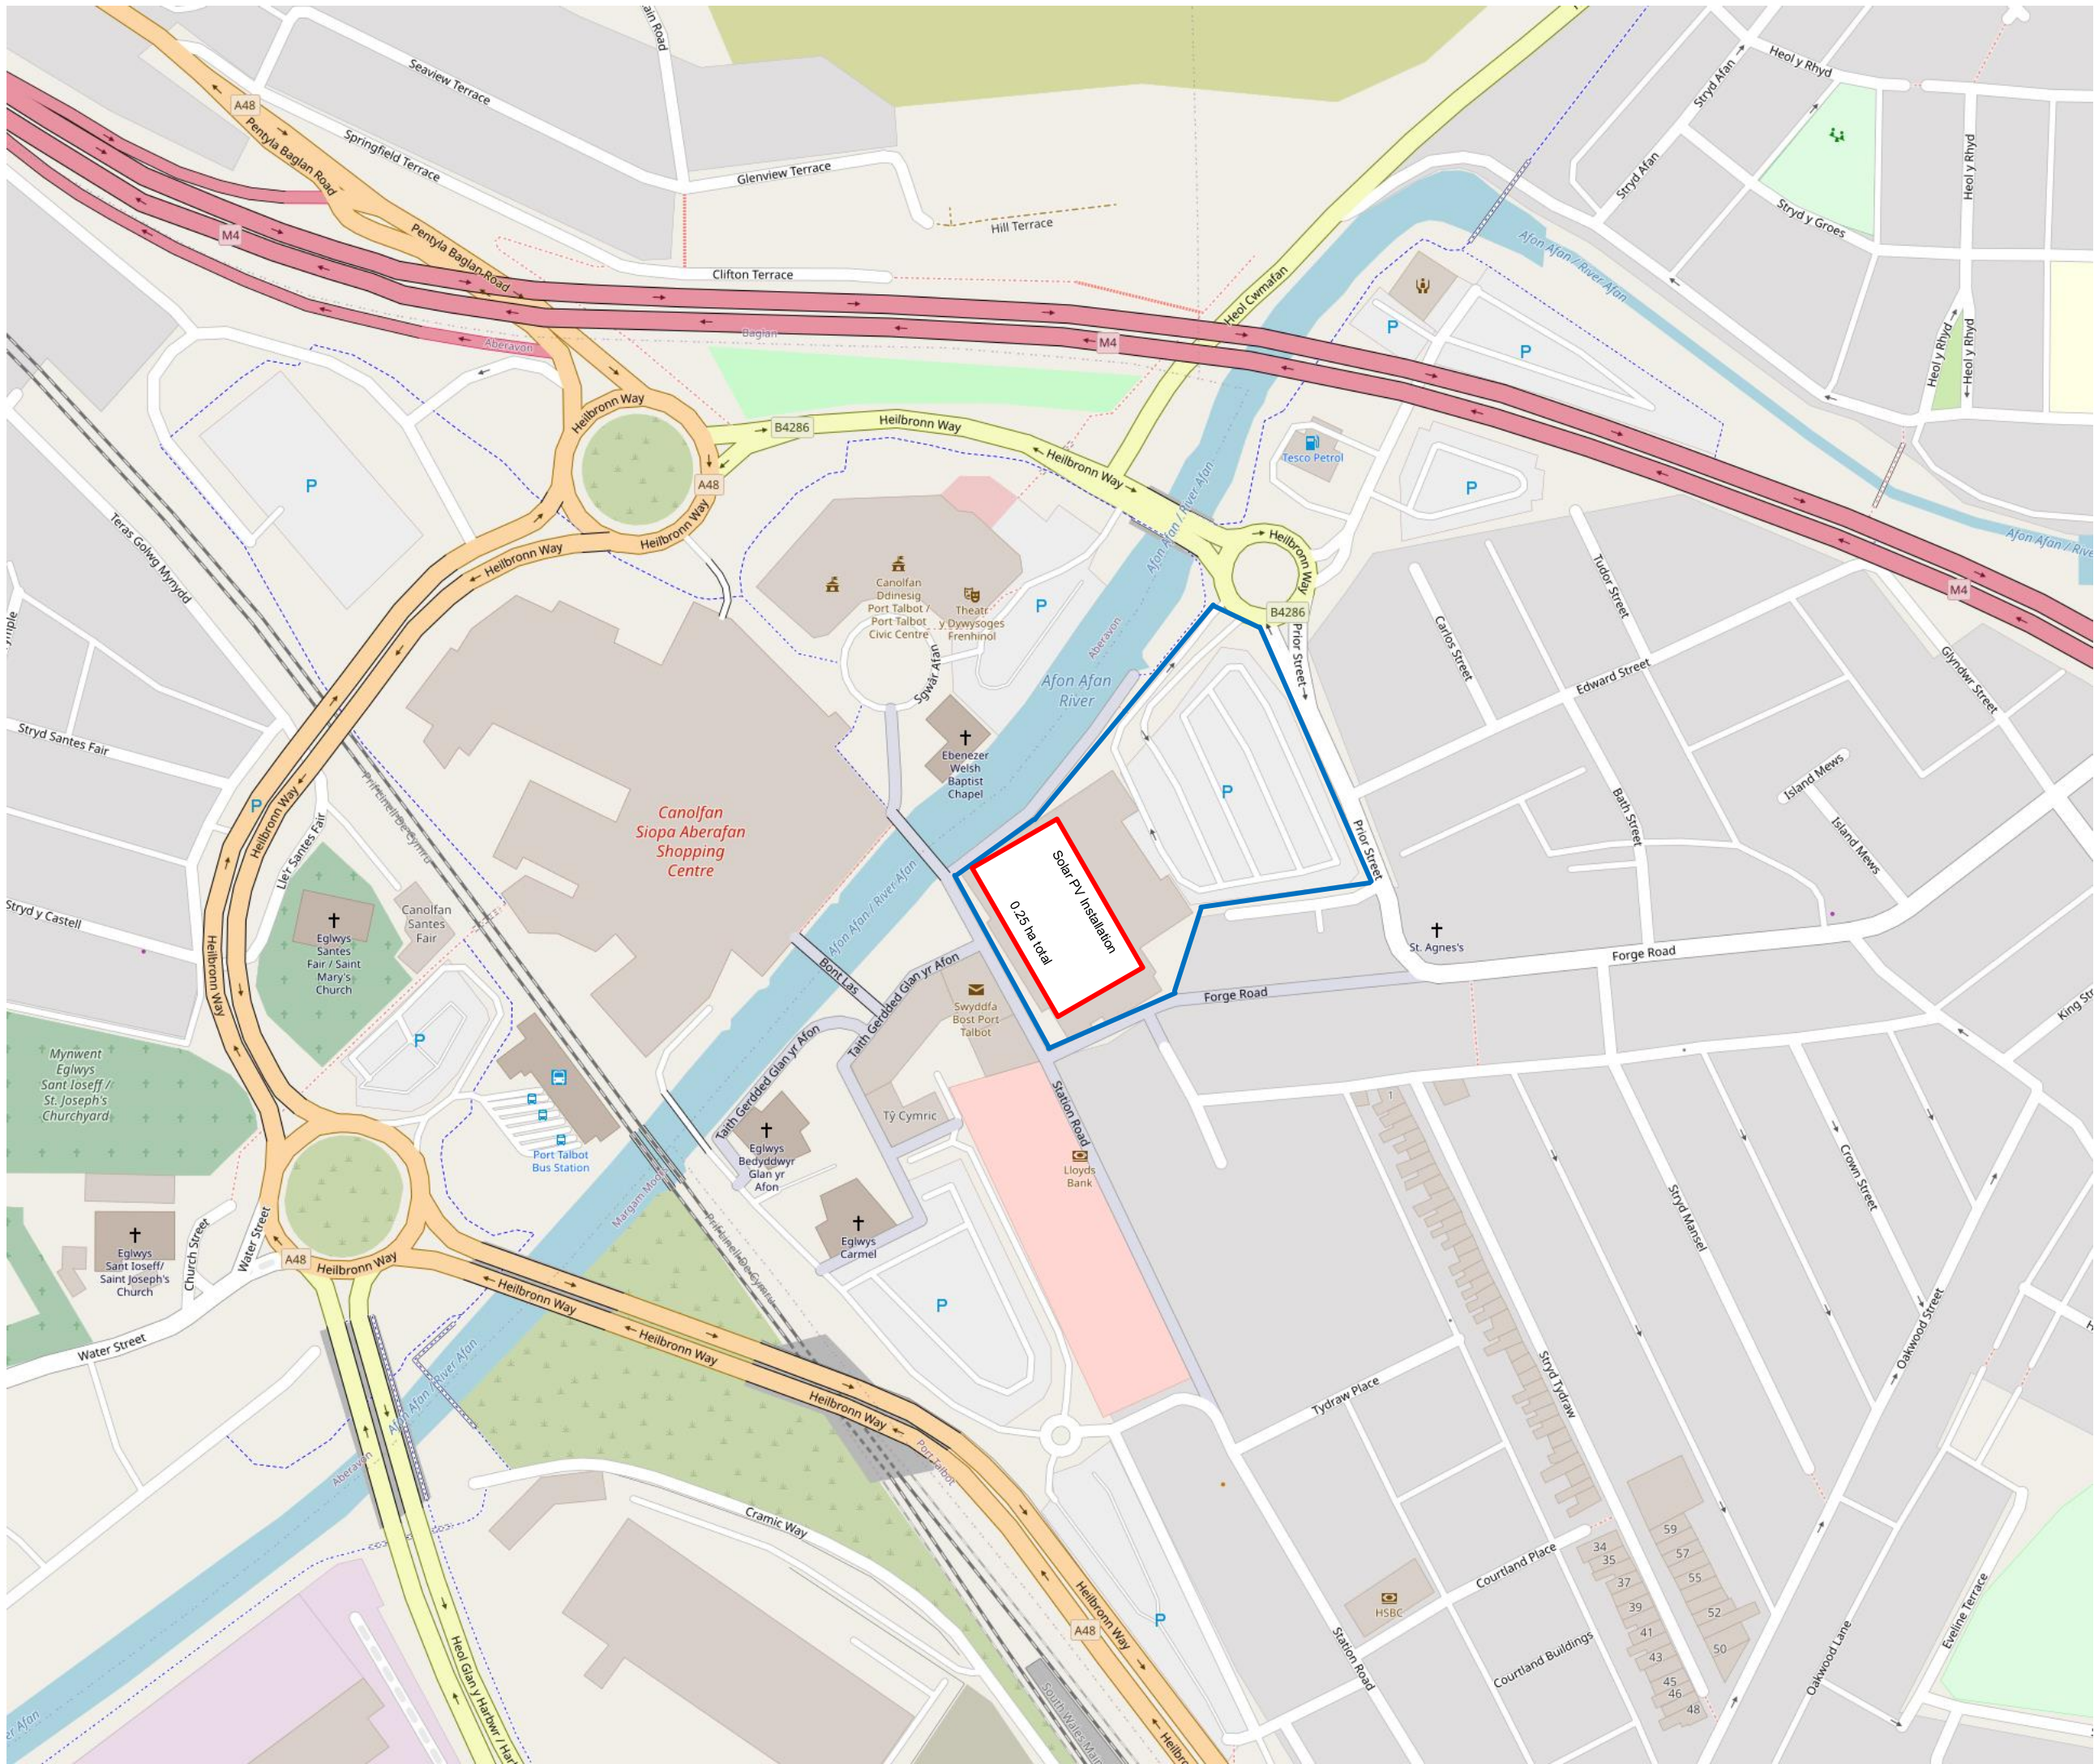

Title	3056 Tesco Port Talbot Site Location
Notes	
Site location plan for: Tesco 3056 Port Talbot Prior Street Port Talbot SA13 1YA with site boundary marked in red Additional land marked in blue Solar PV installation indicated Grid Reference : SS 76627 90132 R01 First Version	
Project	Tesco SENS Batch2
Client	Tesco
Date	07/09/2020
Scale	1:2500 @ A3
Drawn	DJH
Drawing	3056 Tesco Port Talbot Site Location Plan
Revision	01
 STEAG Solar Energy Solutions	
Mobile: 07714 234994 Email: david@sabaenergy.co.uk Web: www.sens-energy.com	