




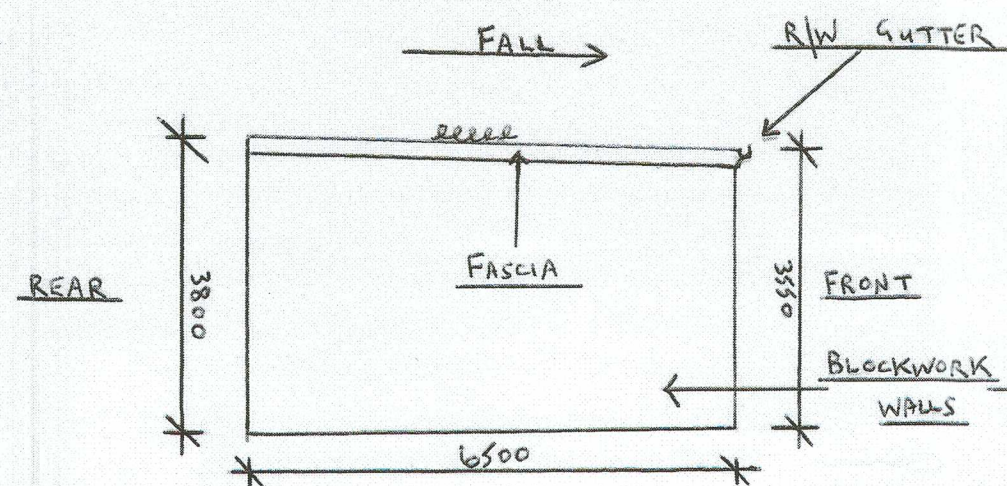


PROPOSED END (NORTH)
ELEVATION 1:100

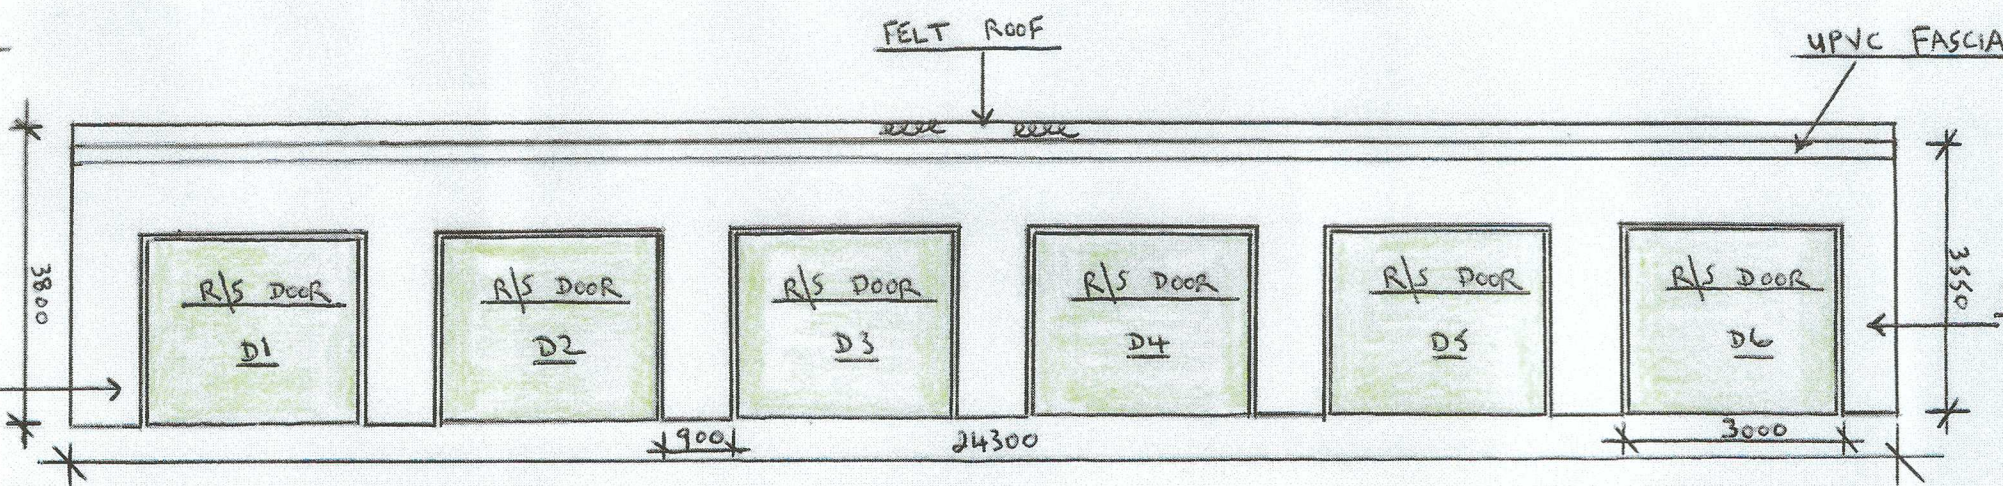


PROPOSED FRONT (WEST) ELEVATION
1:100

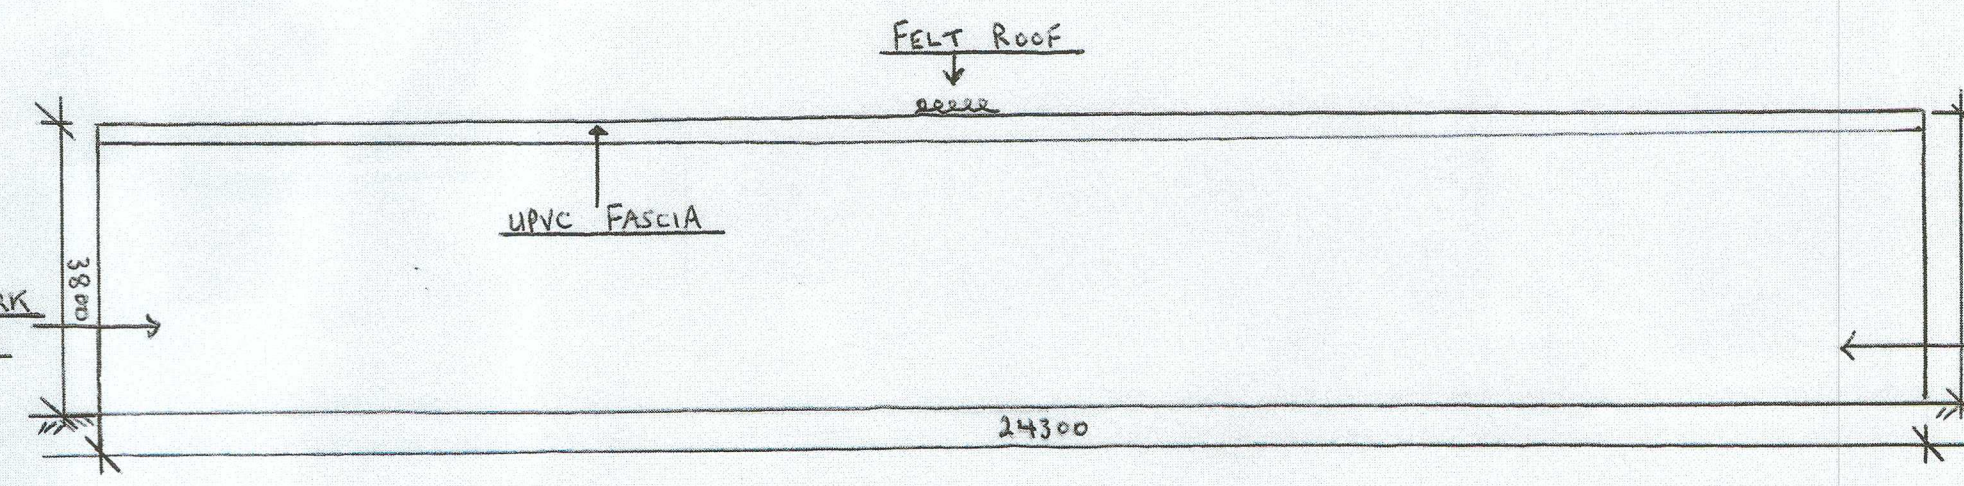

PROPOSED REAR (EAST) ELEVATION
1:100

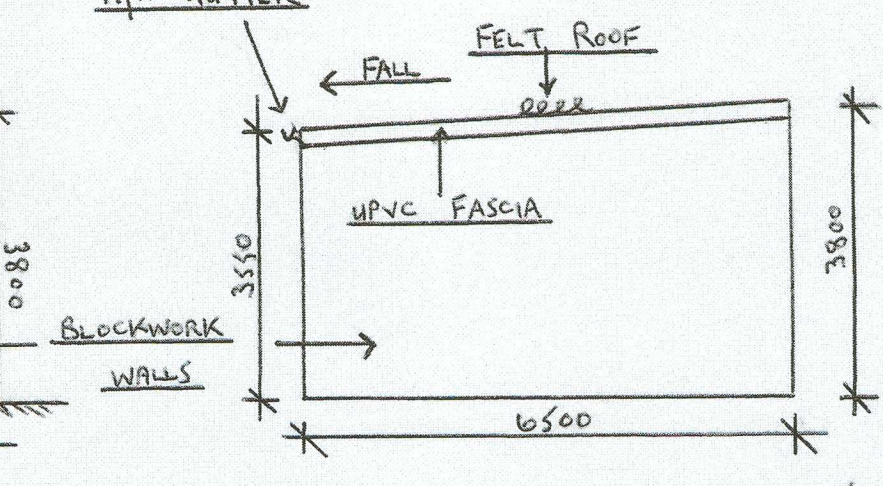


PROPOSED END (SOUTH)
ELEVATION 1:100

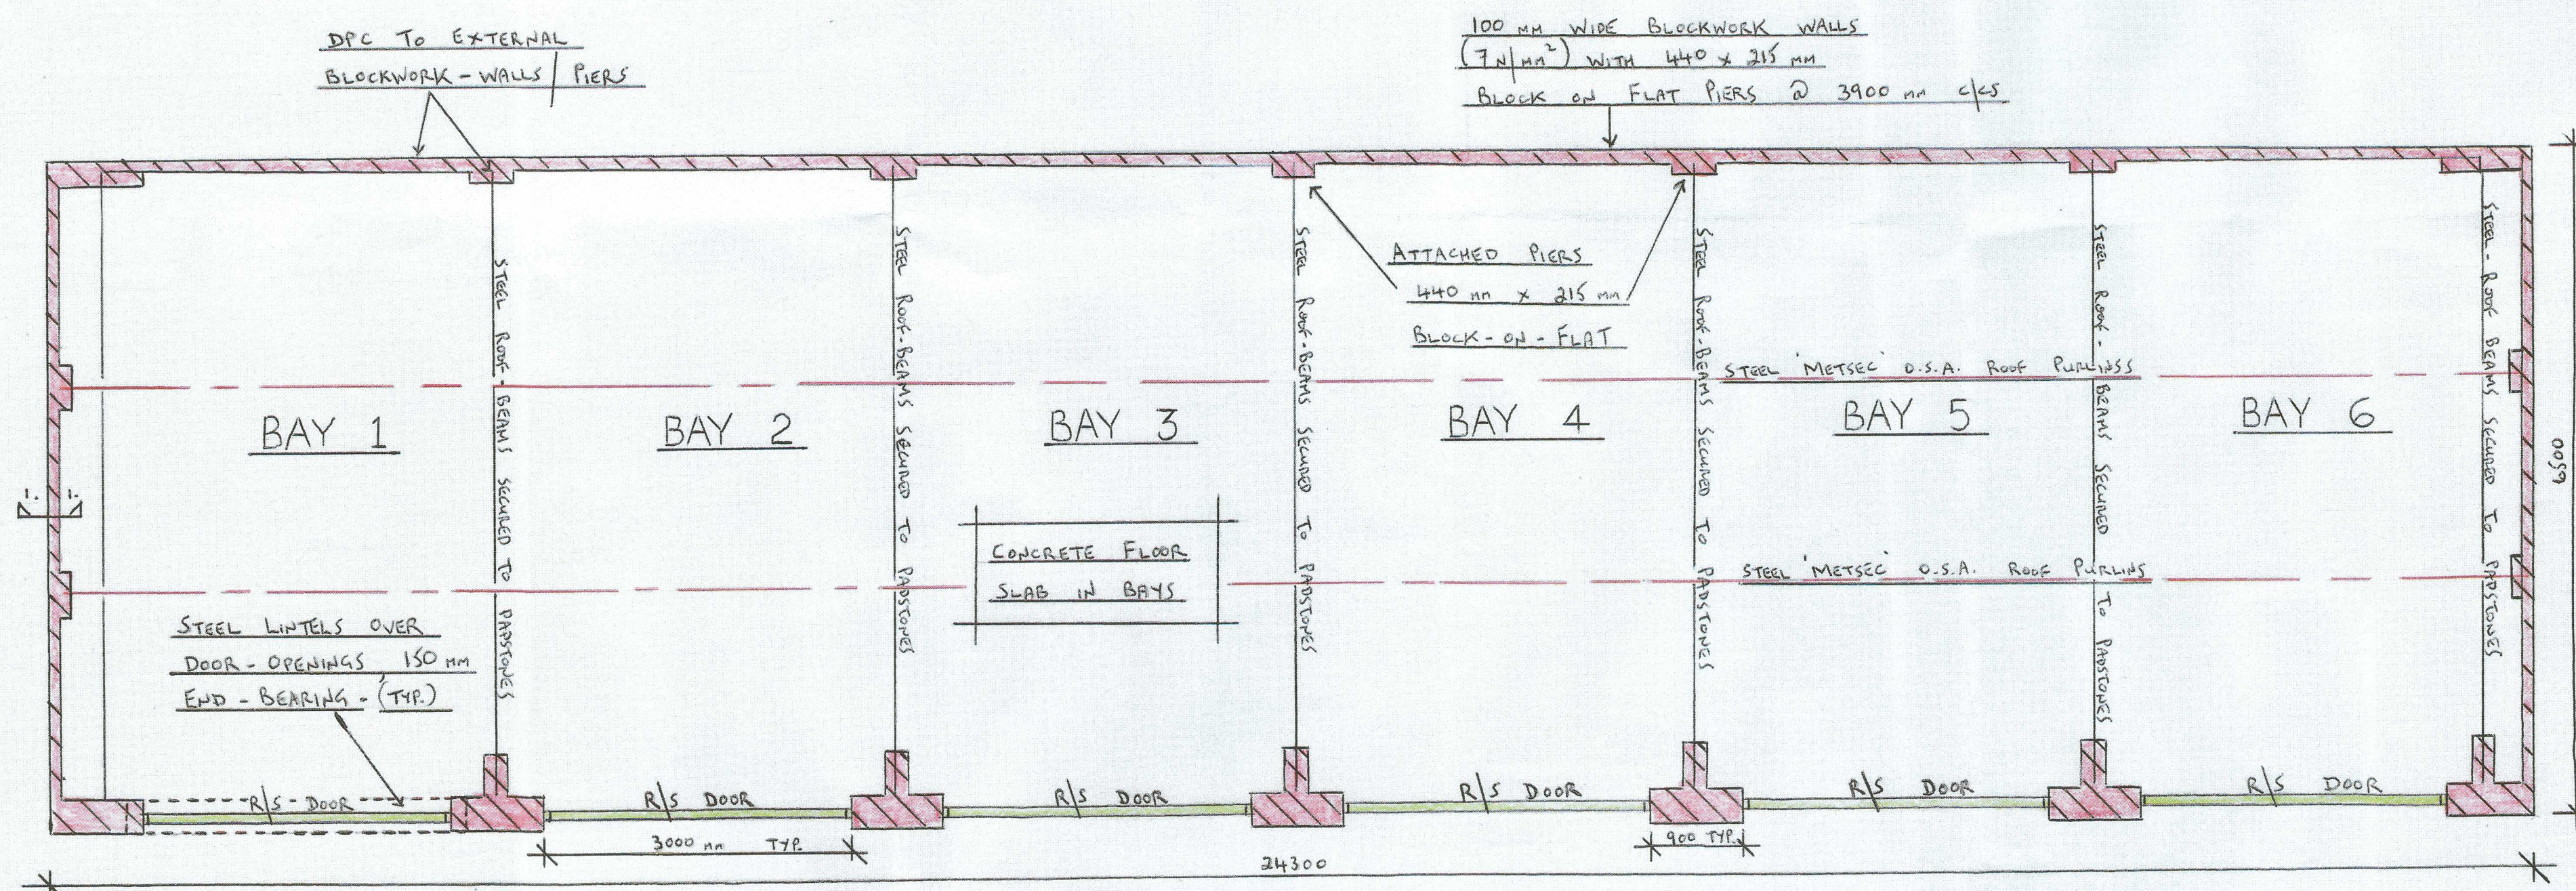


PROPOSED LAYOUT 1:50


*
THREE-LAYERED 'BUILT-UP'
FELT ROOFING WITH MINERAL
CHIPPING FINISH, LAID TO FALLS
TO R/W GUTTER WITH EDGE AIR
UPSTANDS TO BACK-EDGE &
TWO SIDES; TURNED-DOWN INTO
R/W GUTTER; ON VAPOUR BARRIER,
WETROC ROOF BOARDS

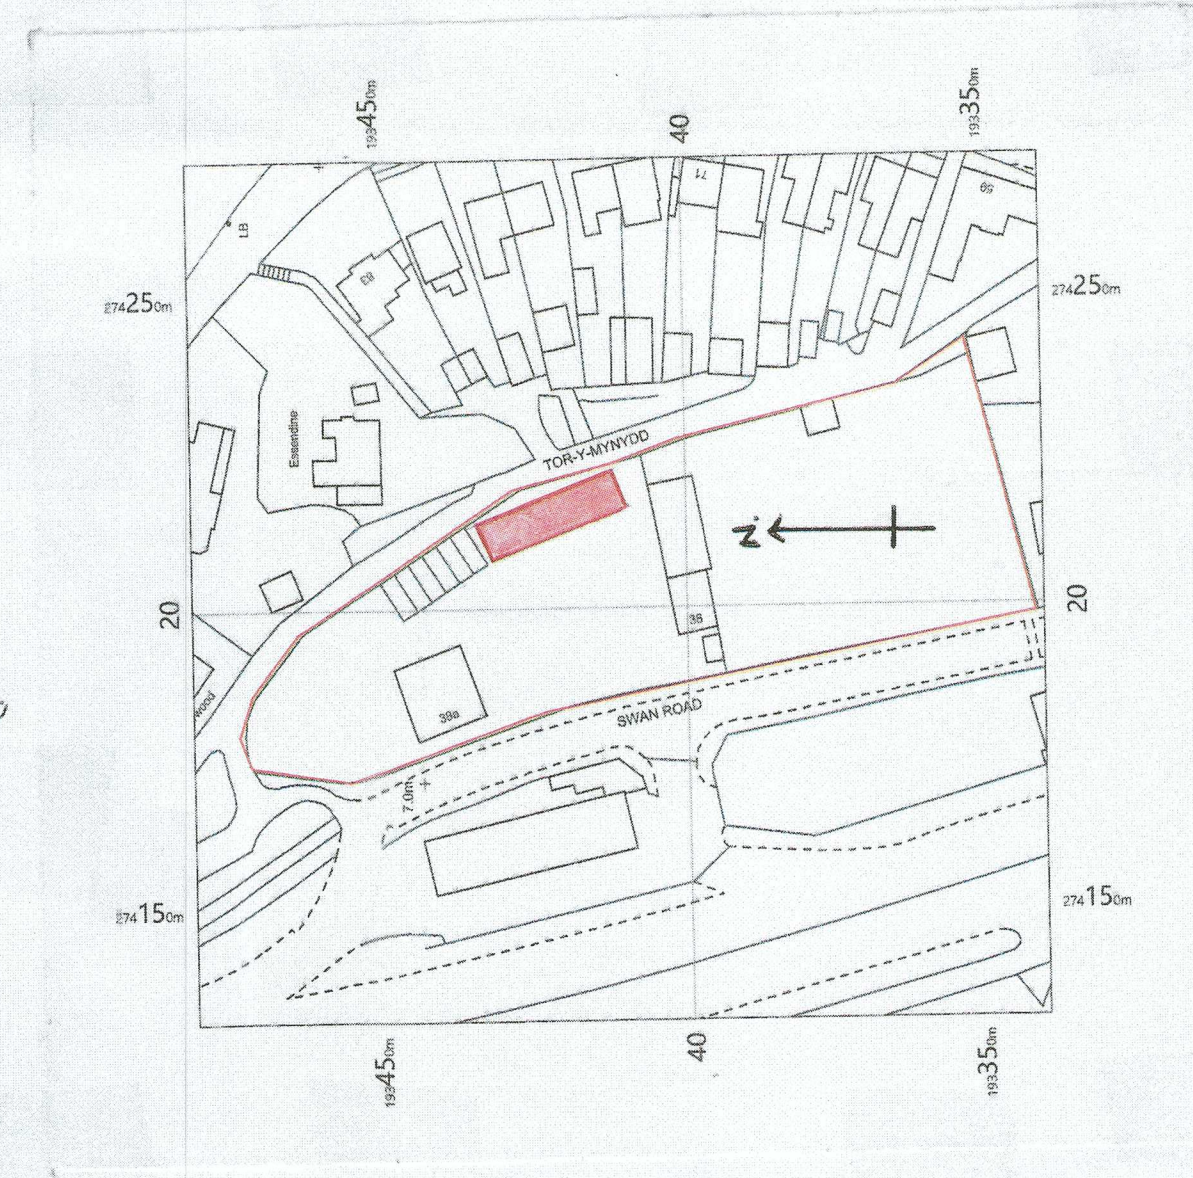

LOCATION PLAN 1:1250

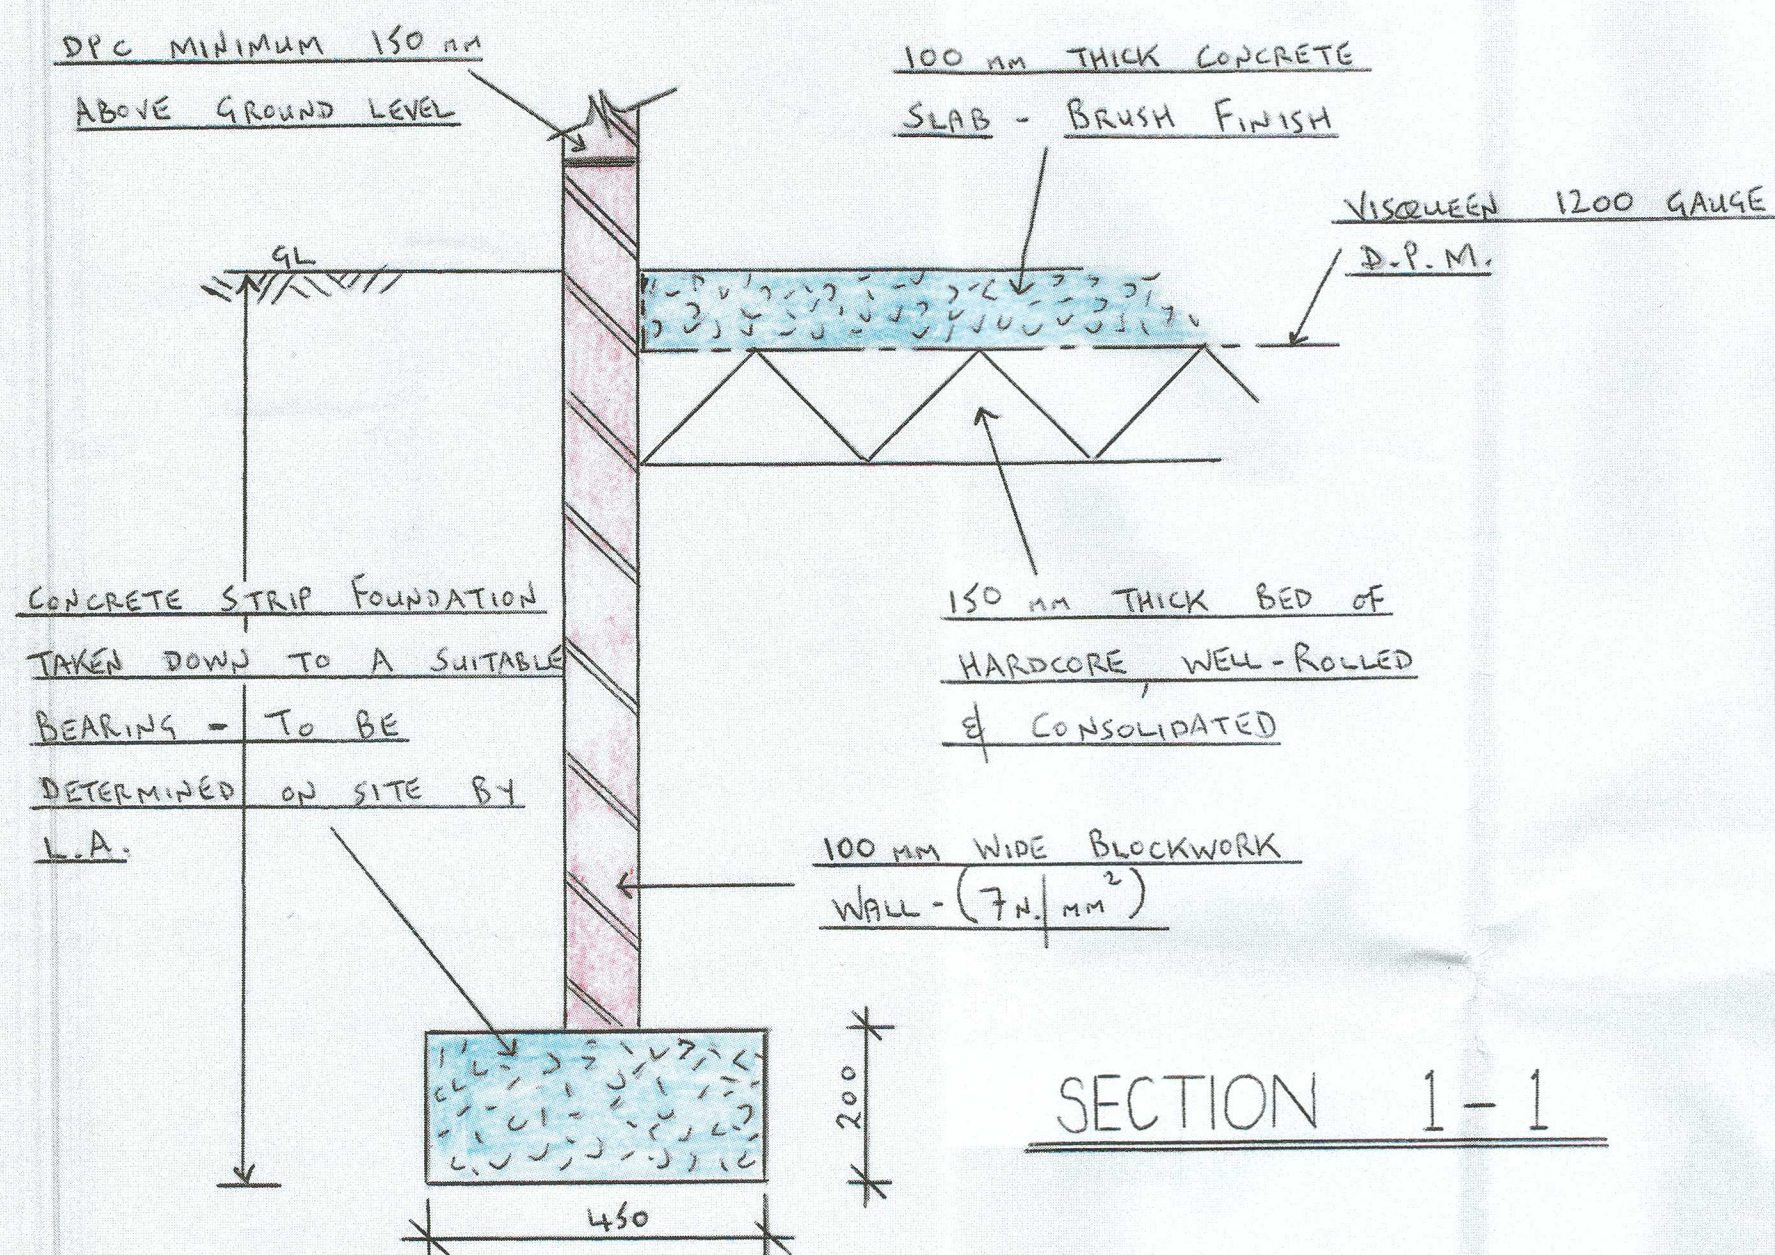

SECTION 1-1

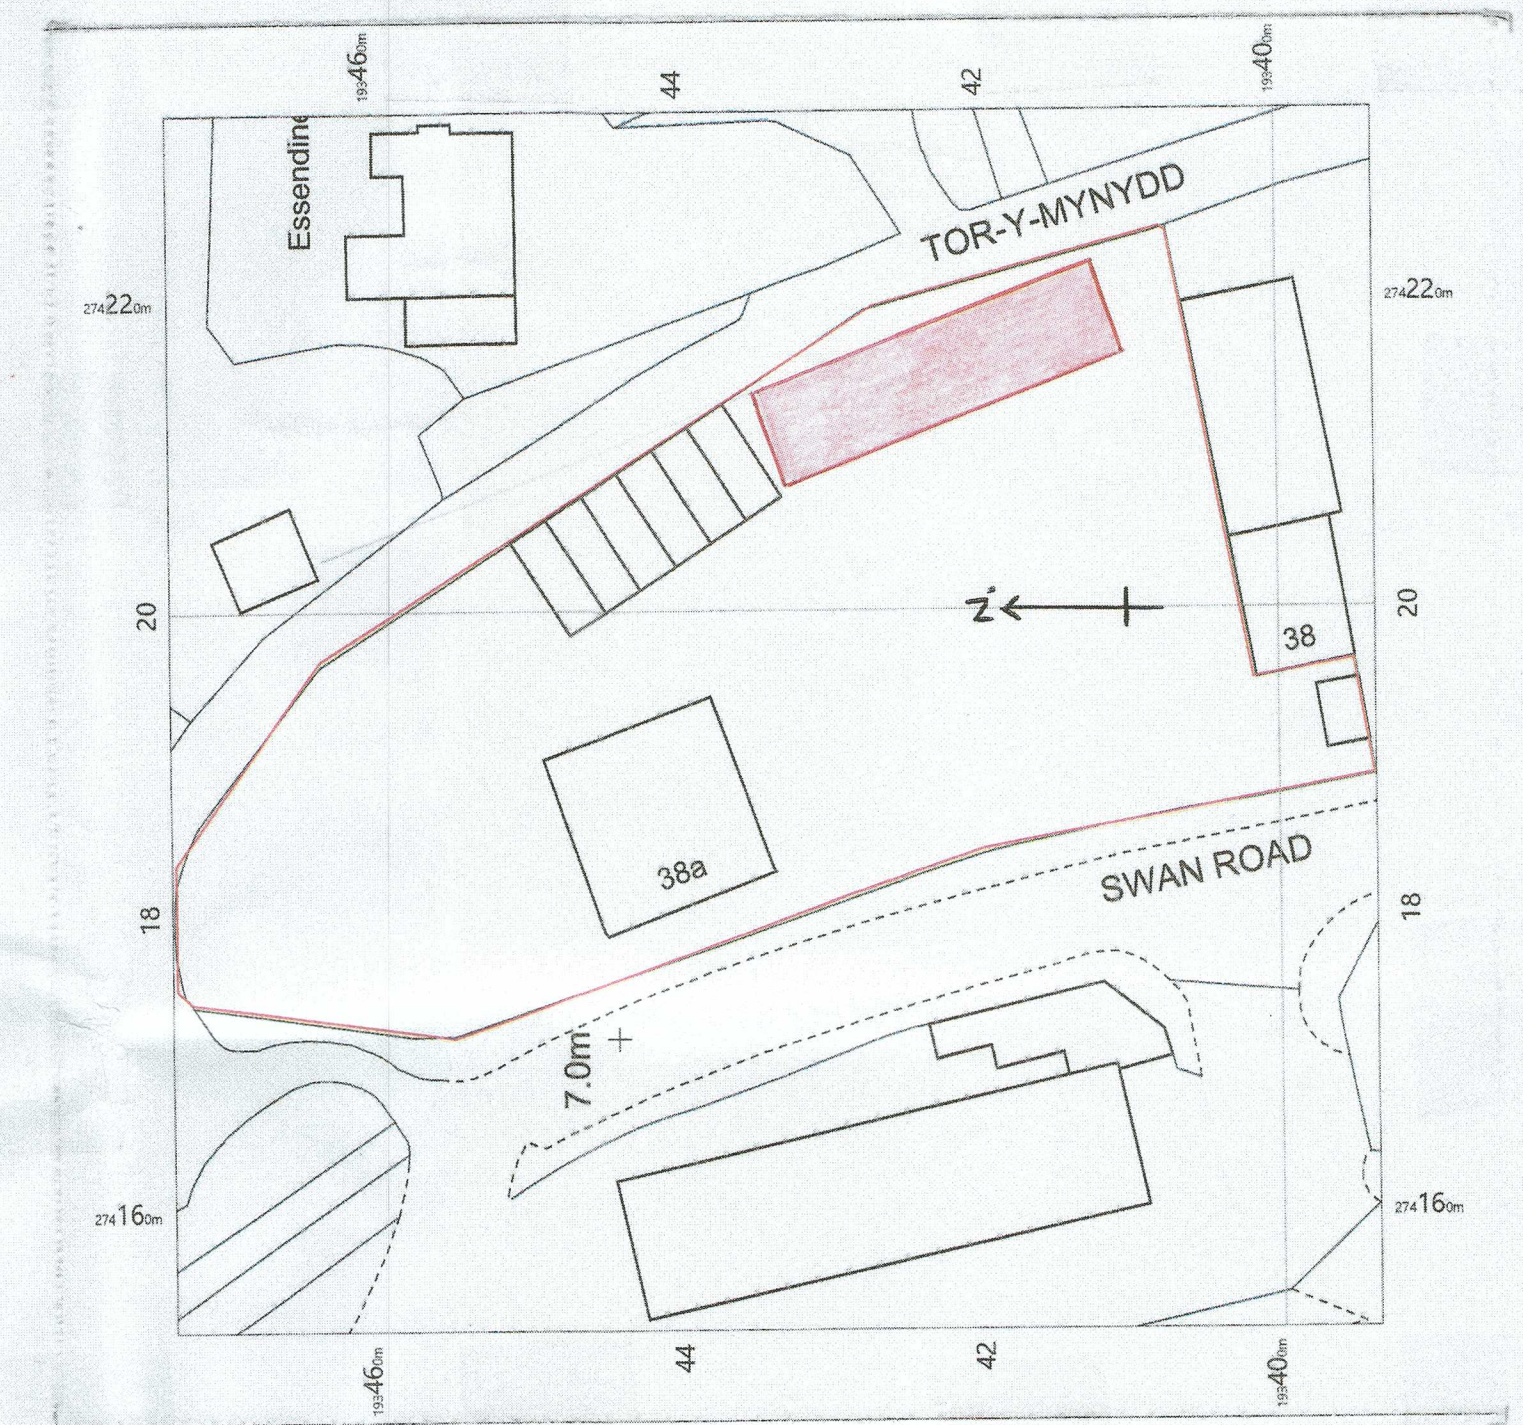

BLOCK PLAN 1:500

PROPOSED "6-BAY" CAR-VALETING BUILDING AT BAGLAN-CAR-CENTRE
38-40 SWAN-ROAD, BAGLAN, PORT-TALBOT, SA12 8LA FOR MR. G. P. THOMAS

SCALES : 1:100, 1:50, 1:1250, 1:500

SHEET 1 OF 1