




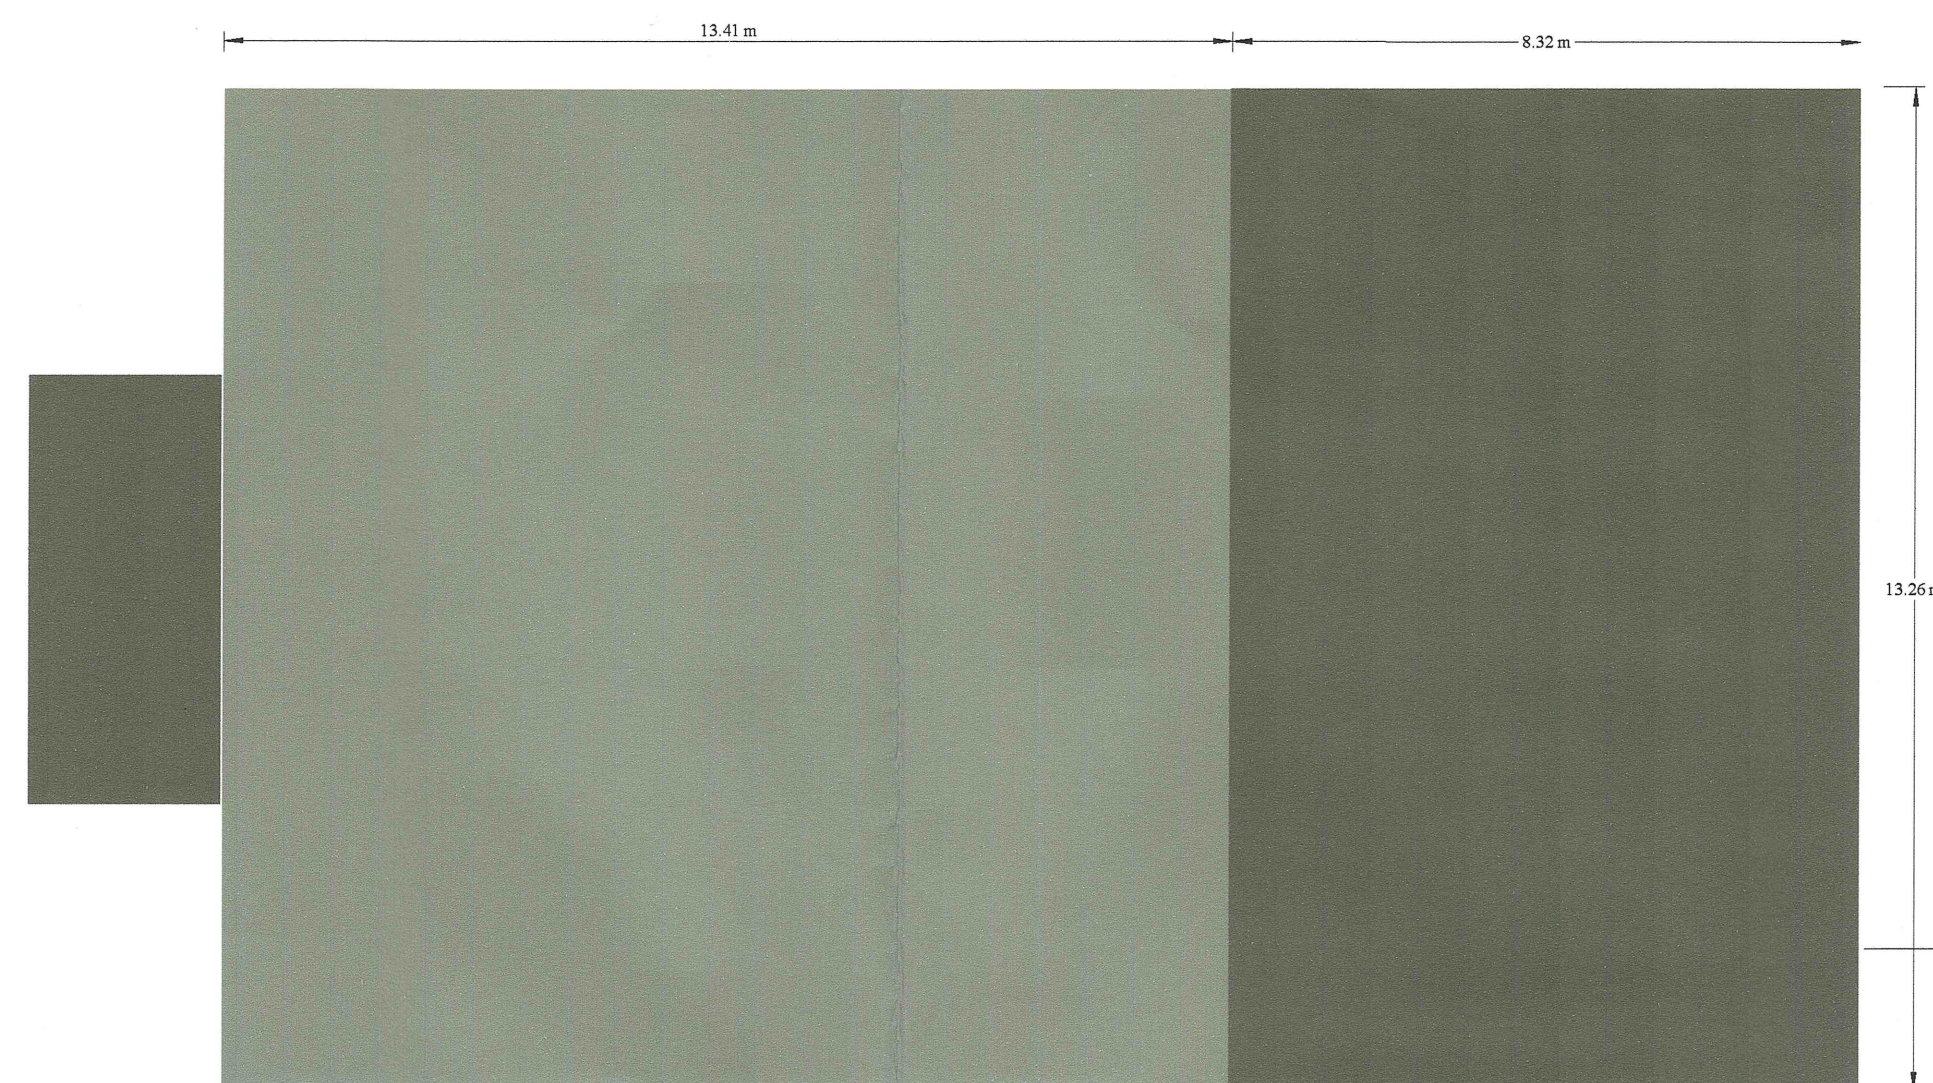


BRECON ROAD VIEW

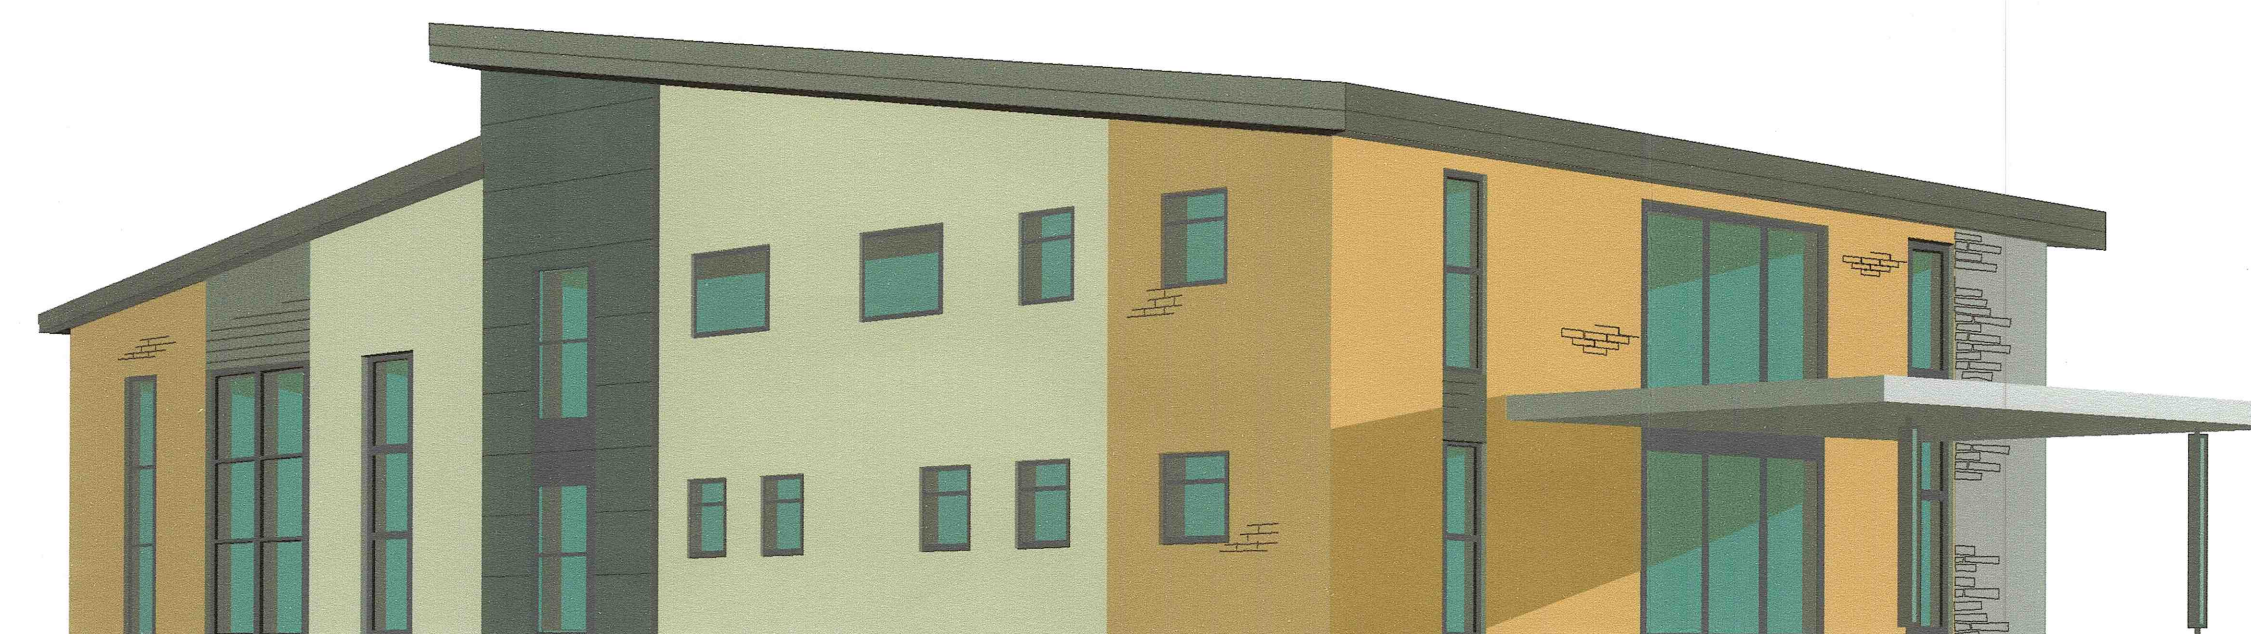


CAR PARK VIEW

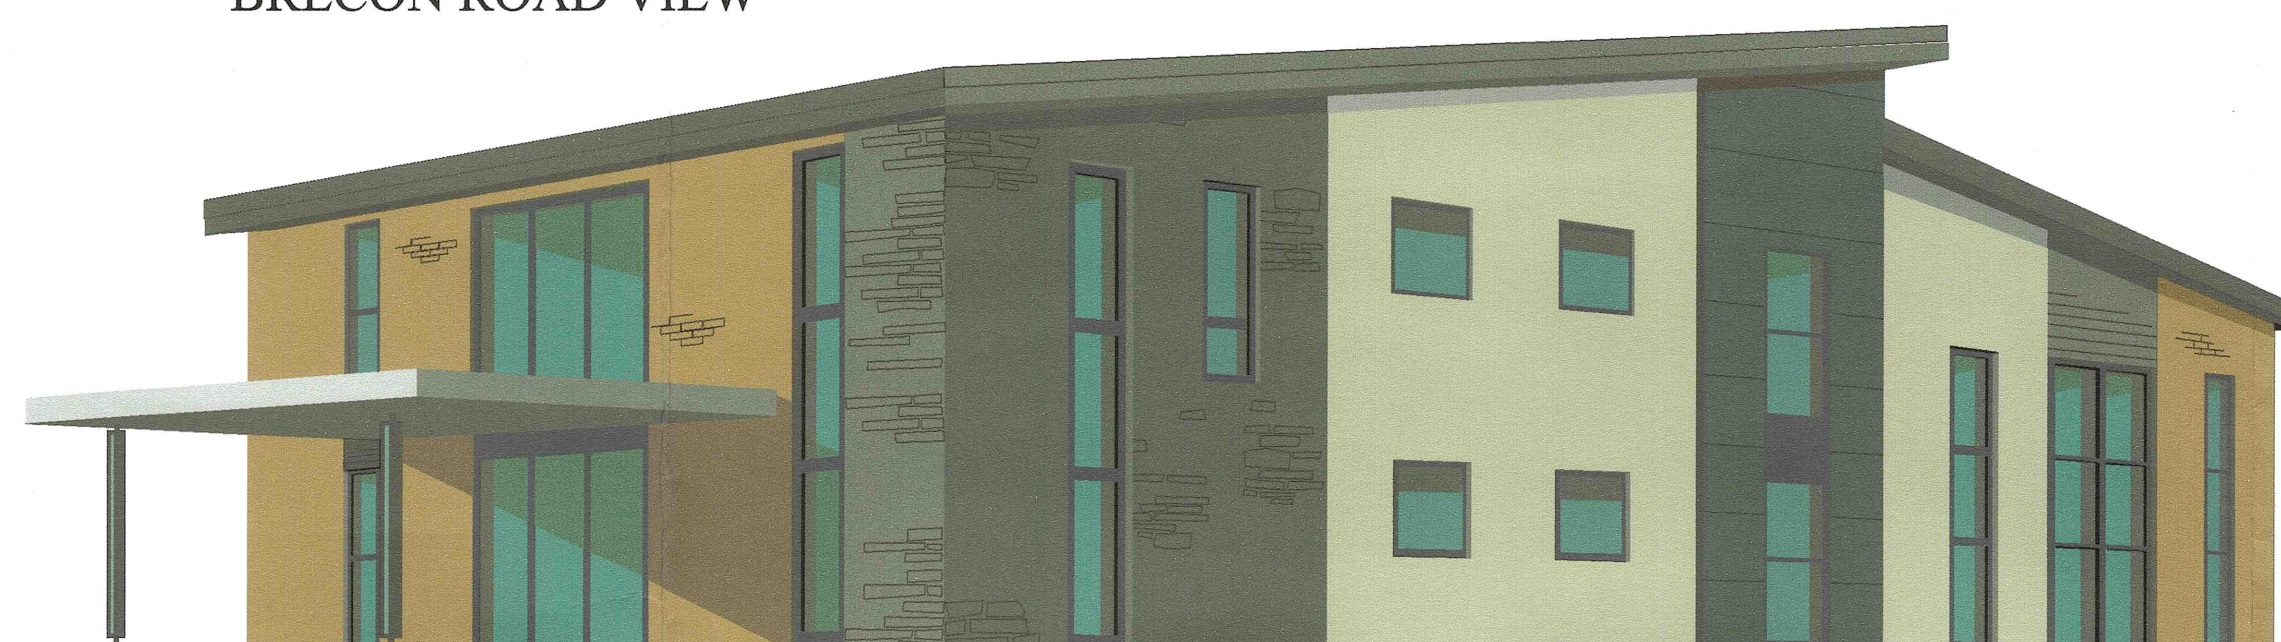


Mezzanine floor section

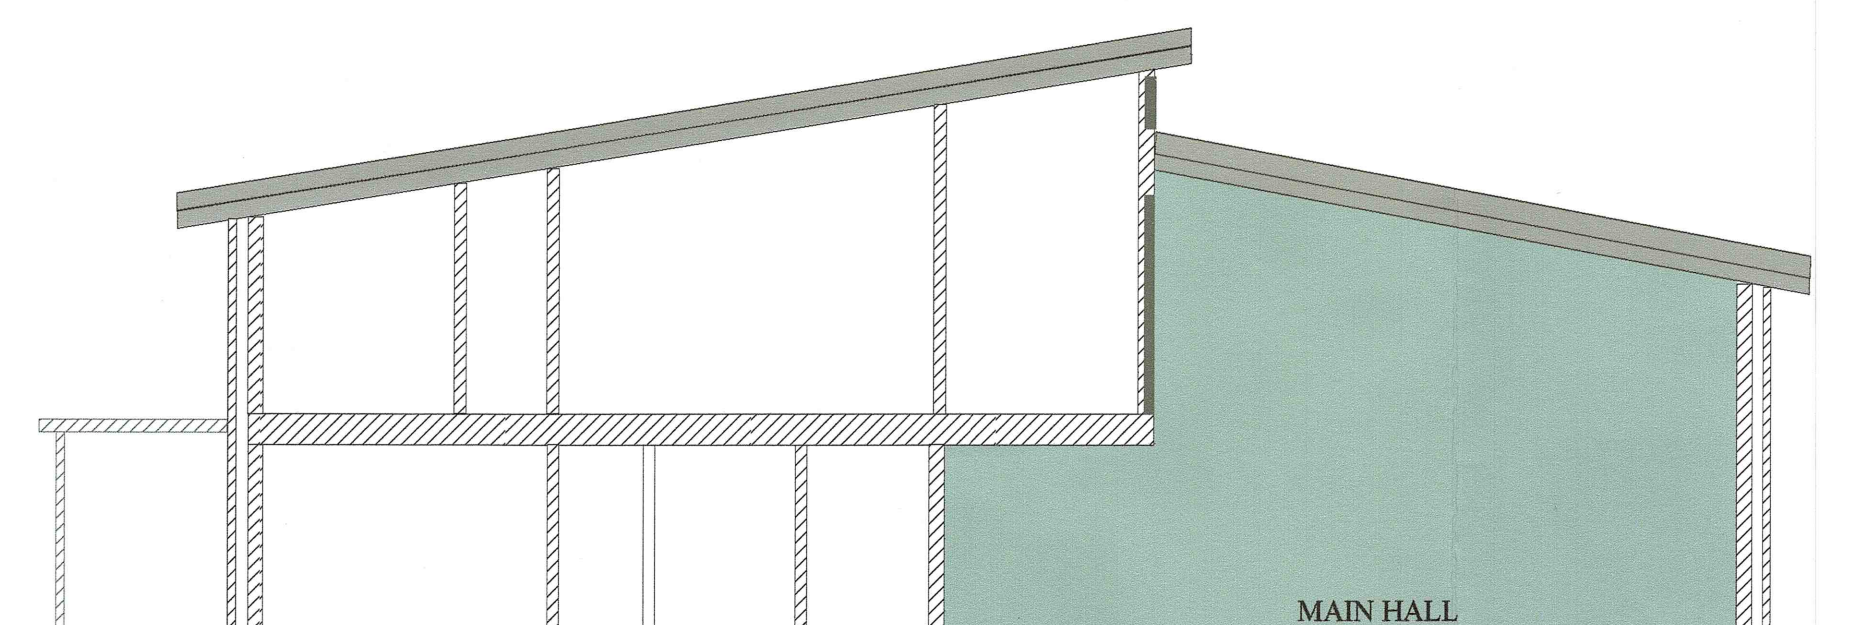

MAIN HALL

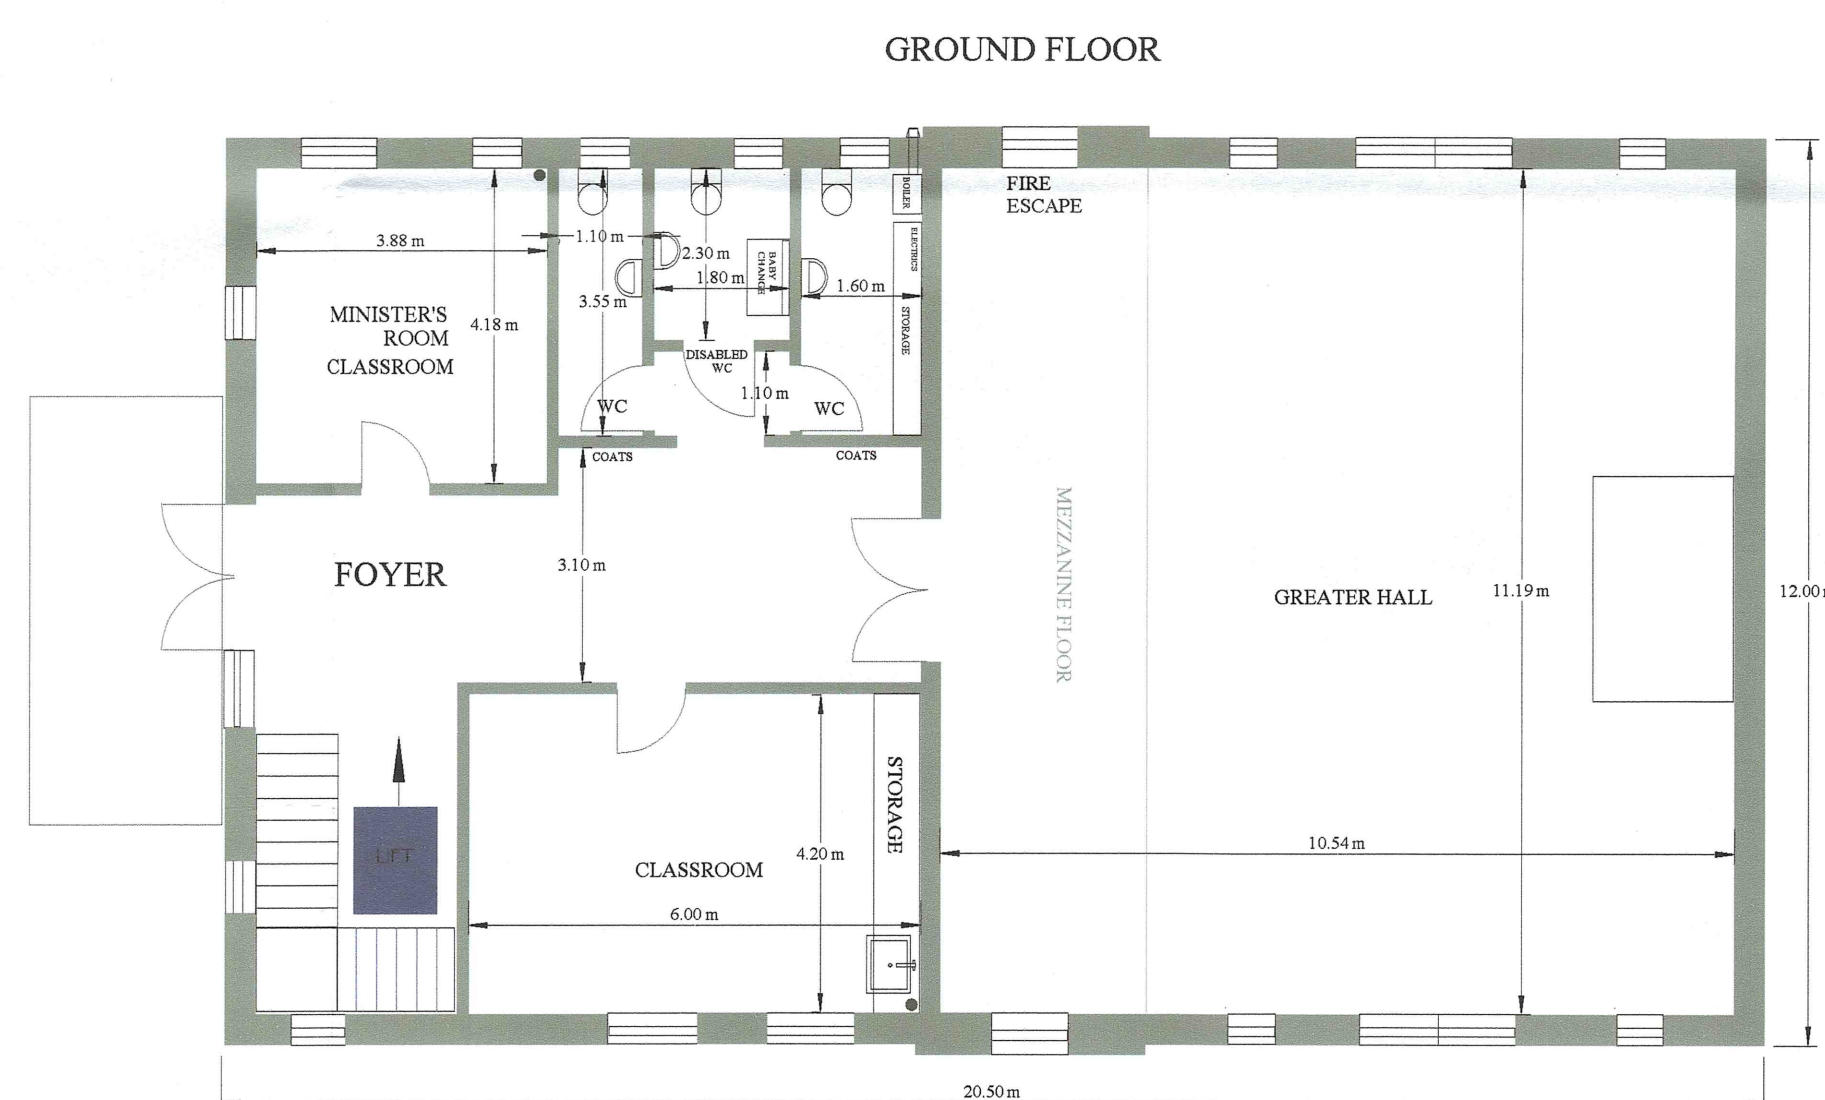


GROUND FLOOR

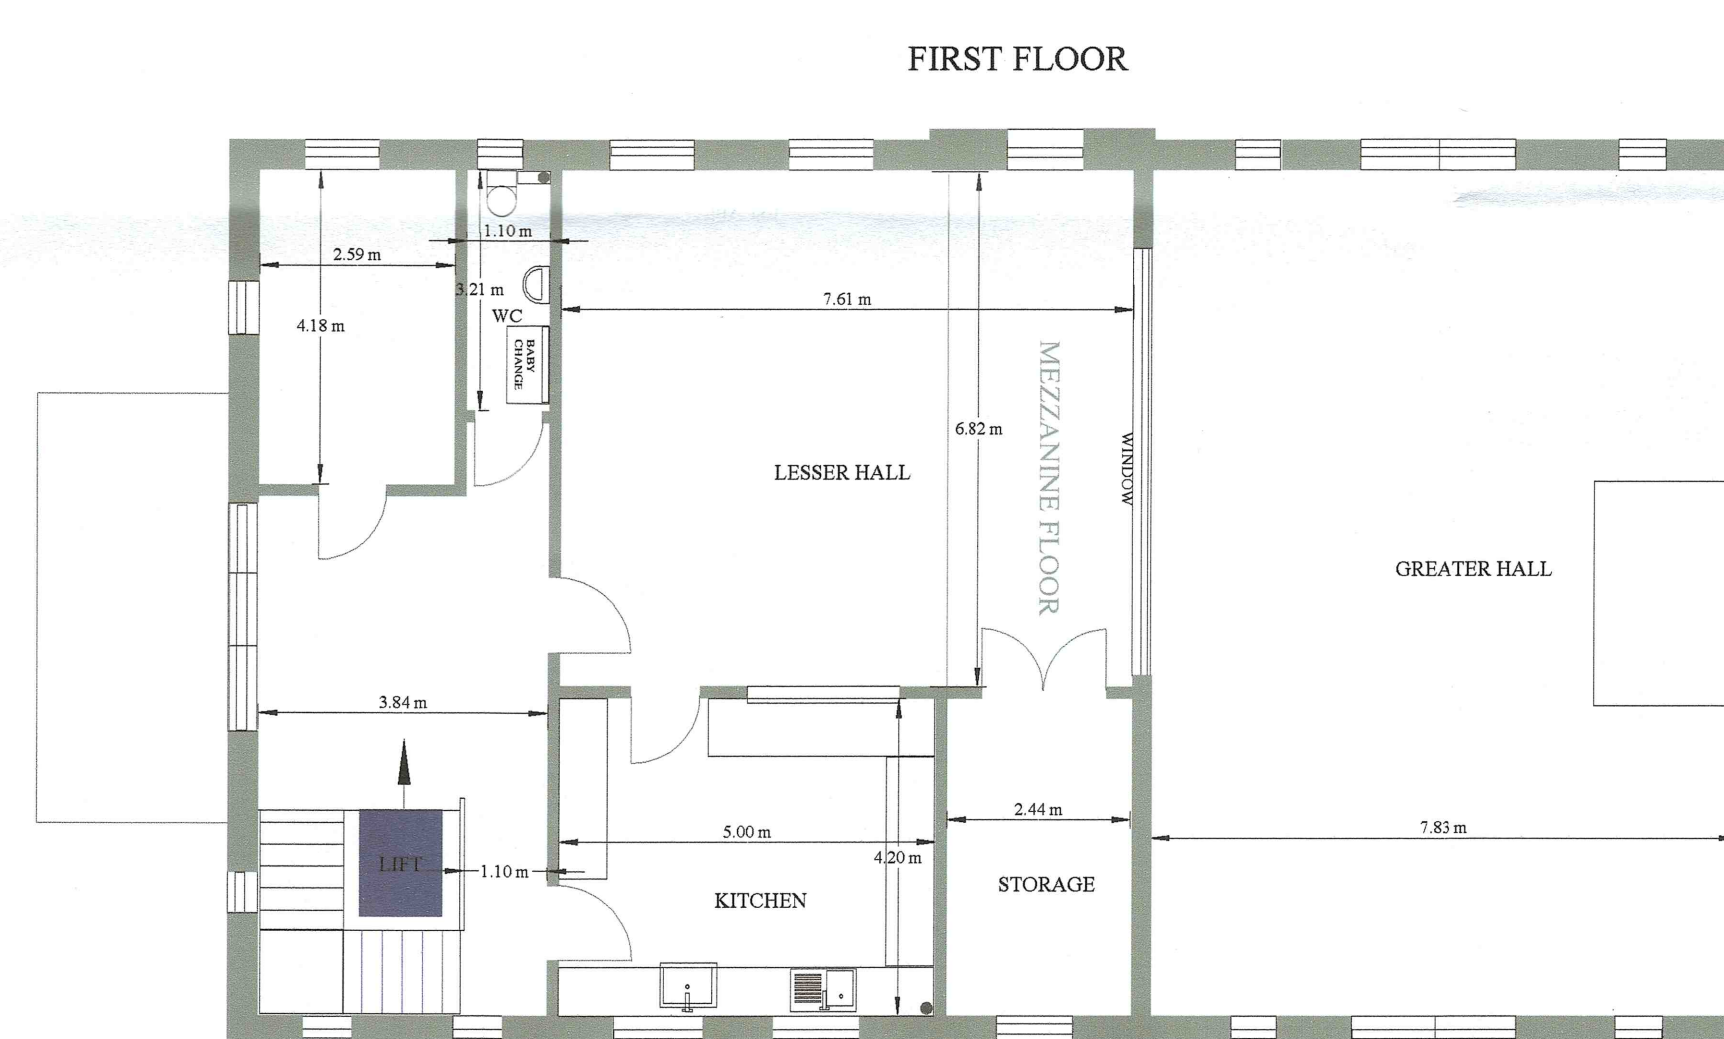

FIRST FLOOR




COEDCAE VIEW

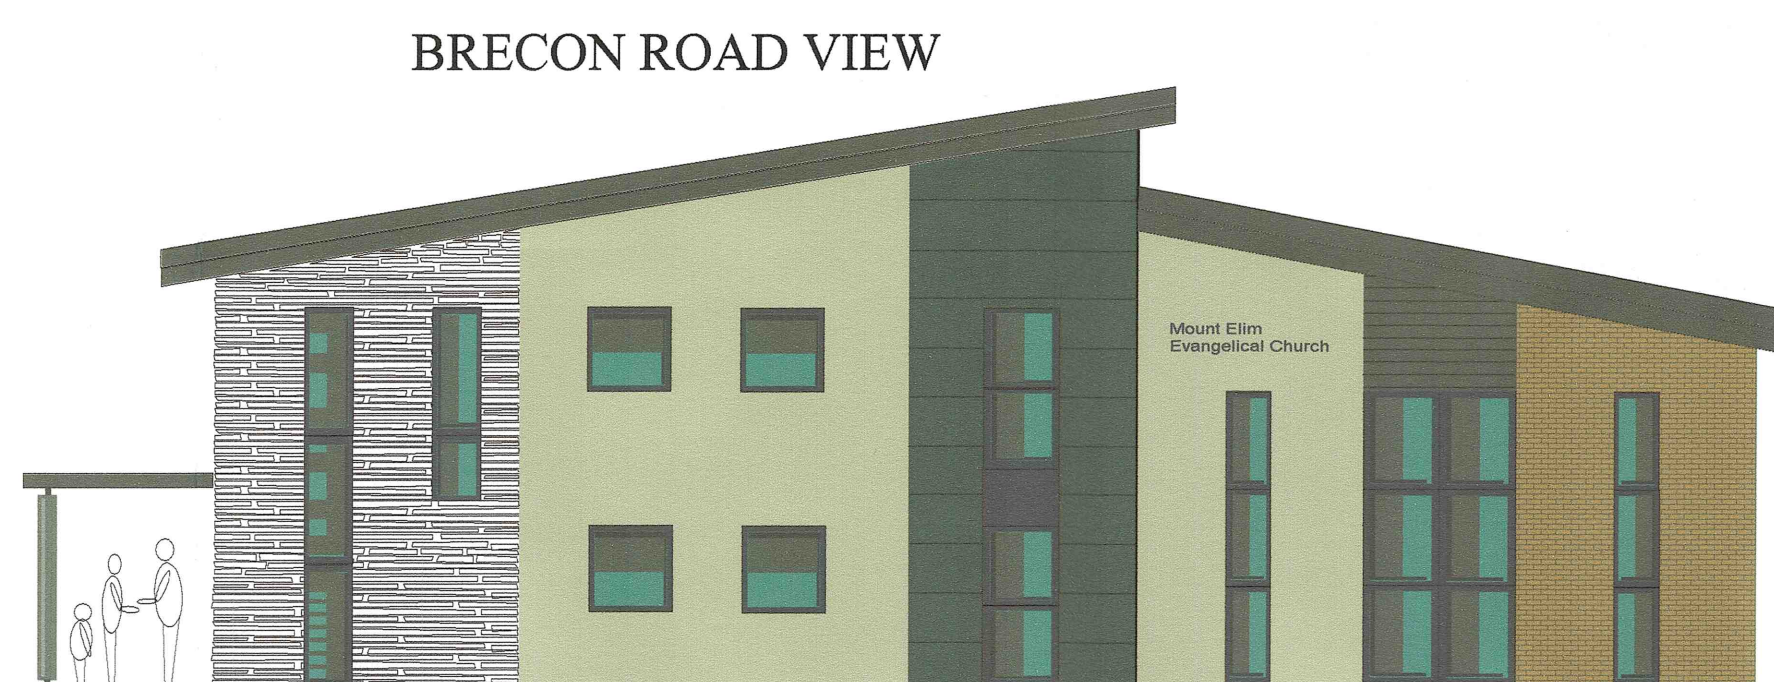


BRECON ROAD VIEW



CAR PARK VIEW

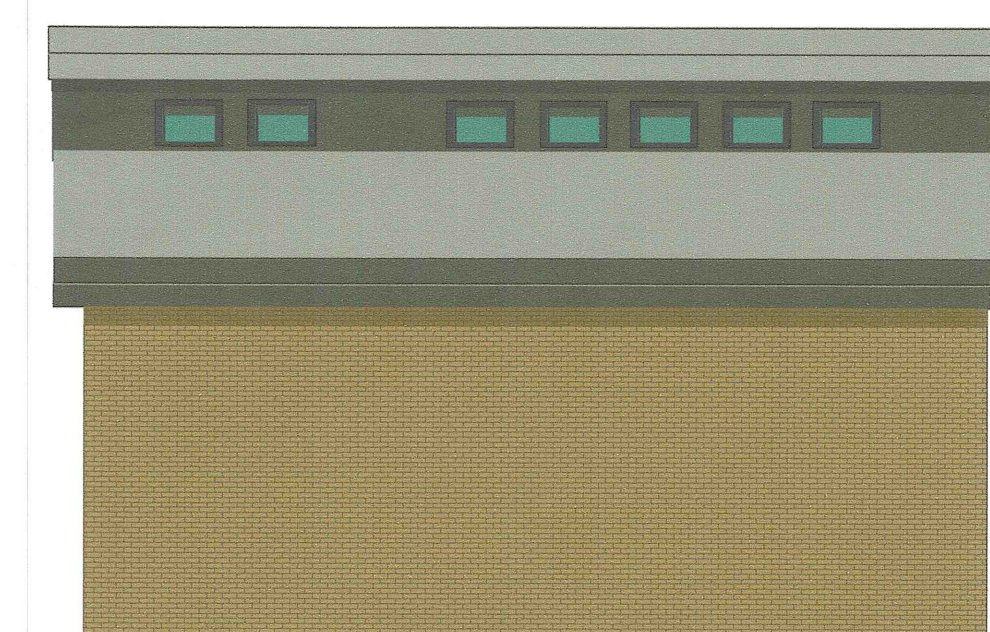

DAN Y BRYN VIEW

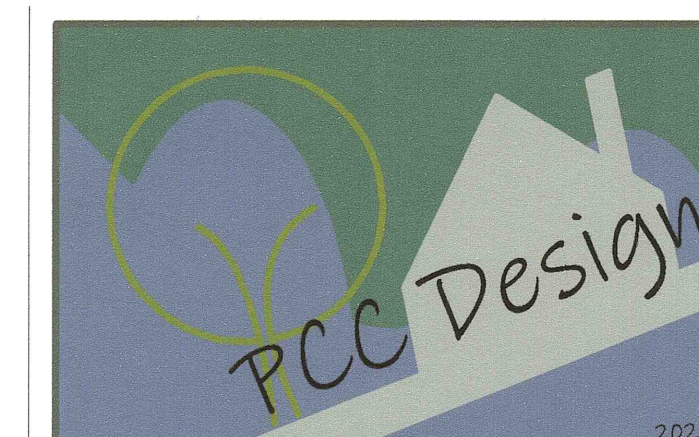

Contact Details

Paul C Clement
27 Ffordd Brynheulog
Pontardawe
Swansea
SA8 4JG

Email: paulcclement@msn.com

Tel: 07592833835

On Behalf of
Mount Elim Evangelical
Church

2/01/2020

A two storey building
including a mezzanine
floor.

Overall Dimensions
12mx20.5m

Facilities

Greater Hall
Smaller Hall
2 Classrooms
Kitchen
2 Storage
3 WC
Disabled WC
Lift

Facade - Stone
Brick
Cladding
Render

Roof - Rubber

Proposed Development
at Coedcae/Brecon Road

REVISED 16/09/2020

Proposed Development for Mount Elim Evangelical Church

SCALE 1:100