
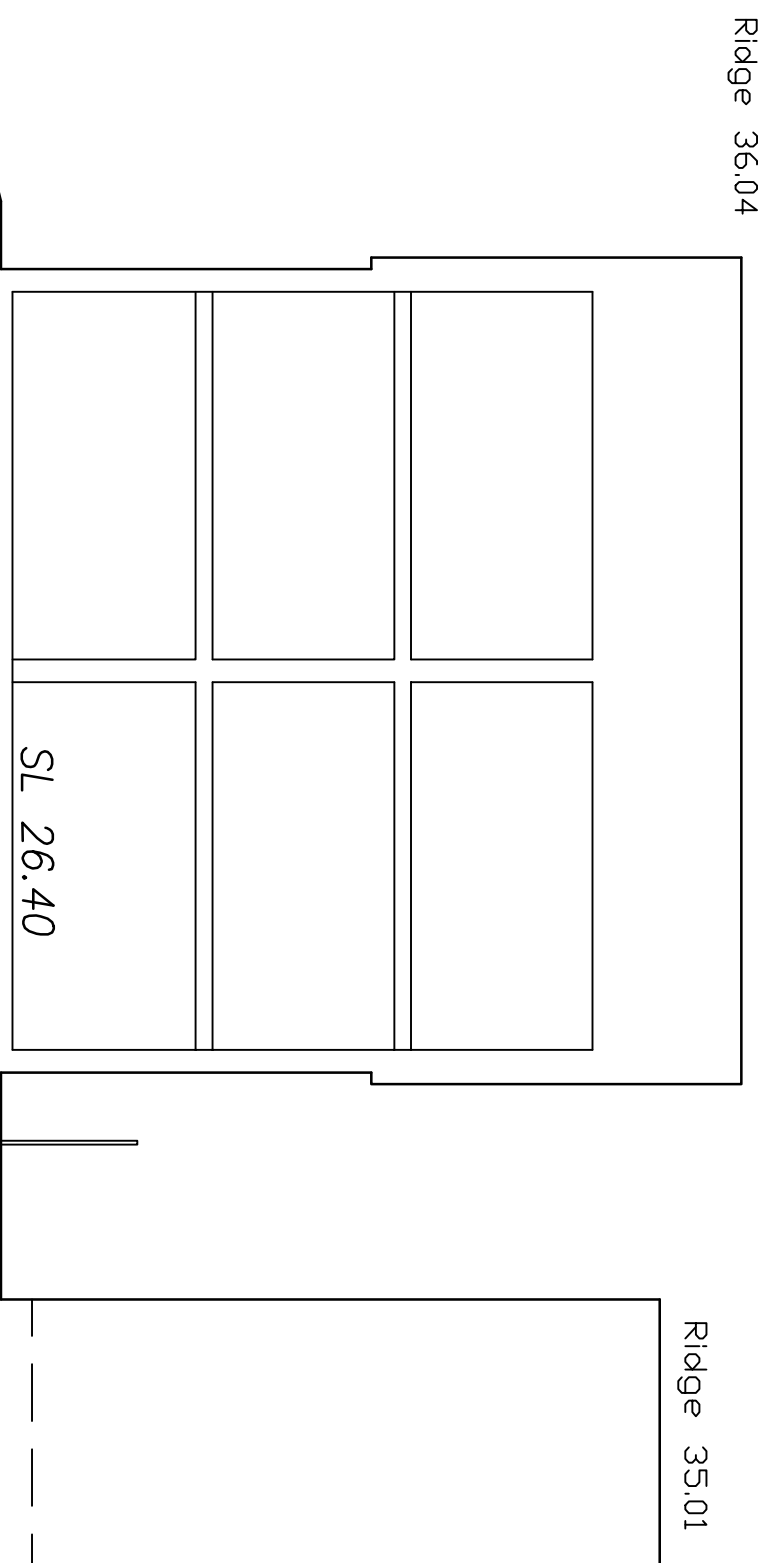


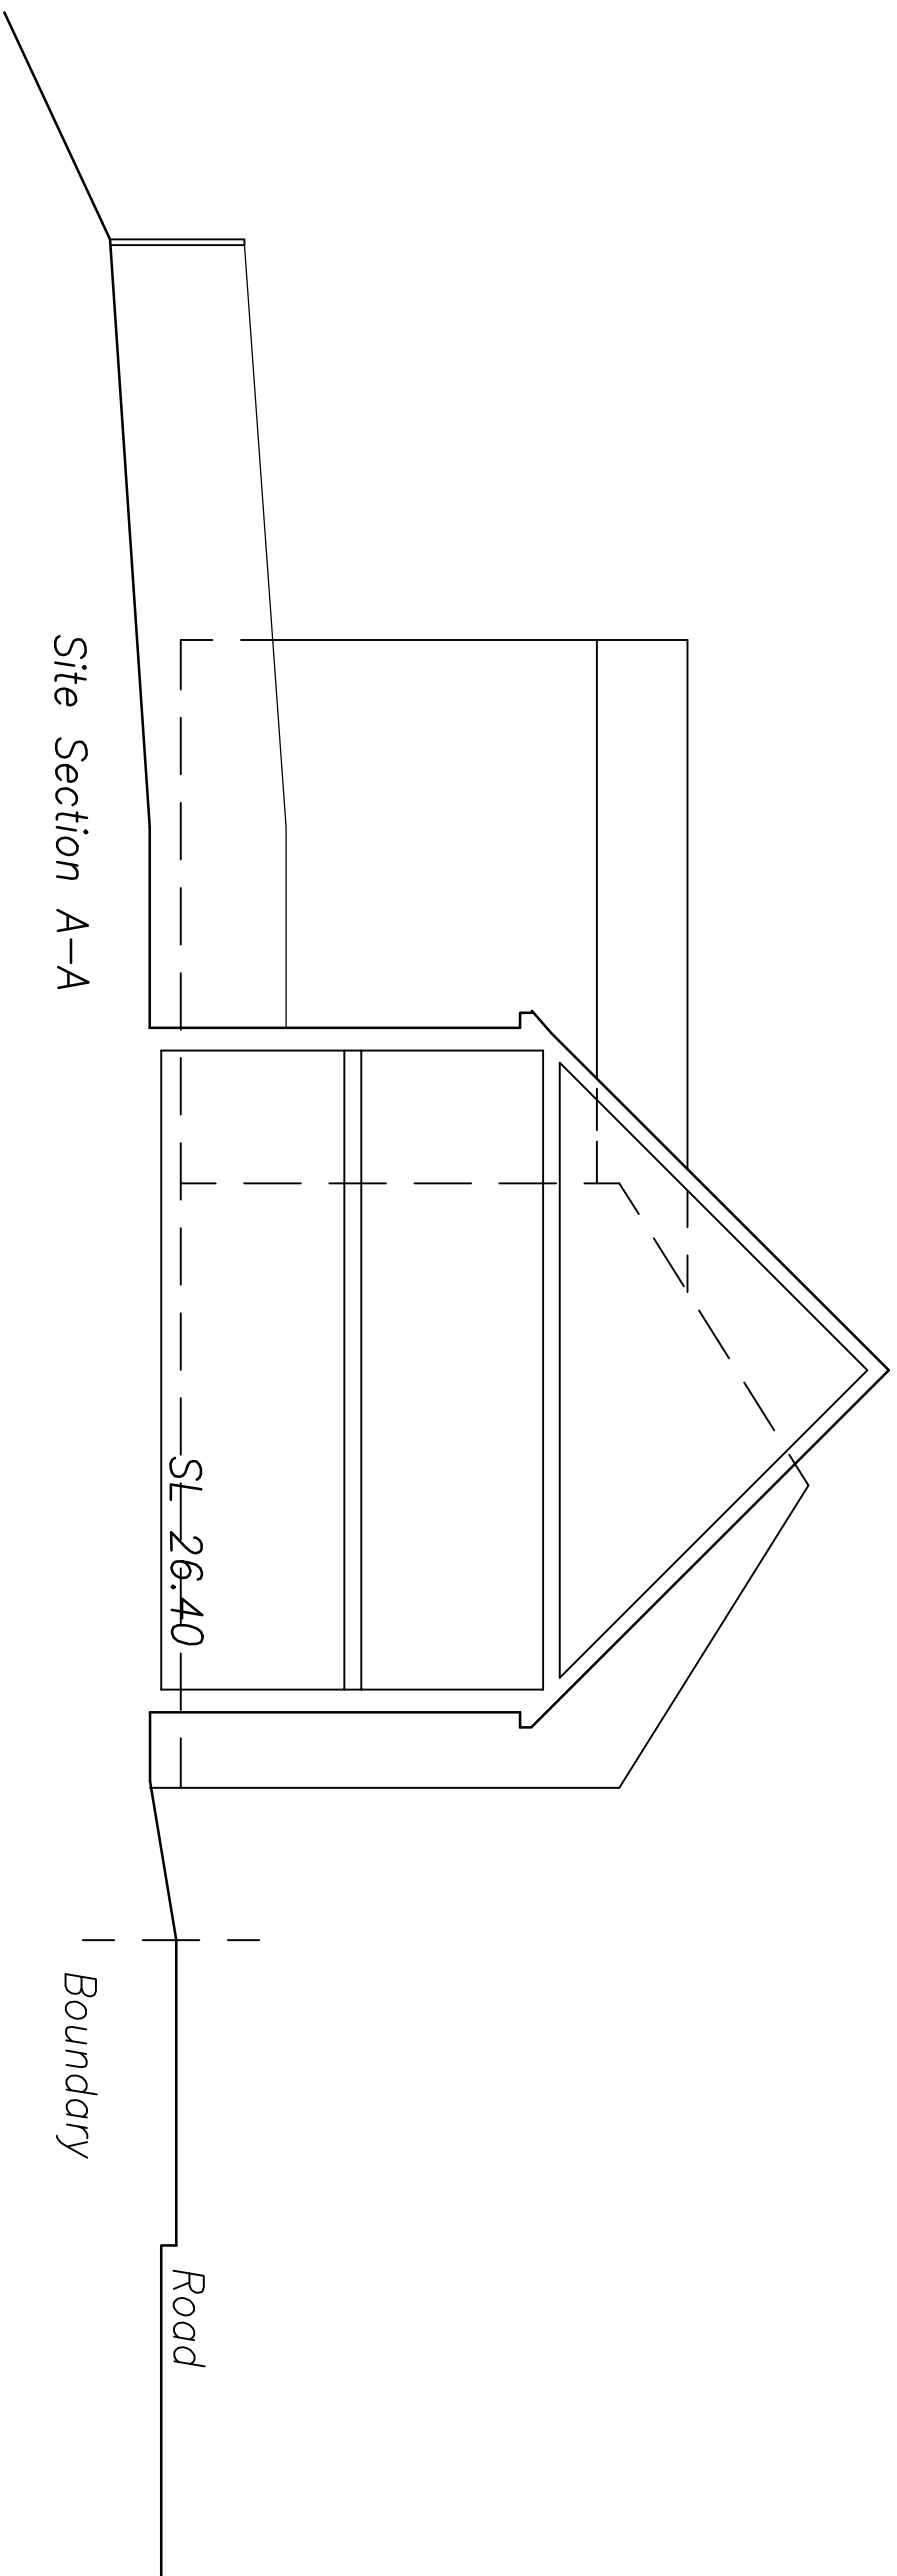

Rev	Description		Date		
<i>concept</i> ARCHITECTURAL SERVICES The Forum Business Centre, Ystadgymlais SA9 1YW 01792 812010					
Site	SCOTT AVERY LAND at DAN-Y-GRAIG ROAD NEATH SA11 1TY				
Dwg Title	SITE SECTIONS				
Drawn By:	MW	Date:	23/09/2020		
Scale:	1:100 @ A3L	Dwg No:	20-304P/106		
REV					