



THICK MORTAR BEDDING & 100mm THICK GRANULAR SUB-BASE SURROUNDED WITH EF TYPE EDGING KERBS.

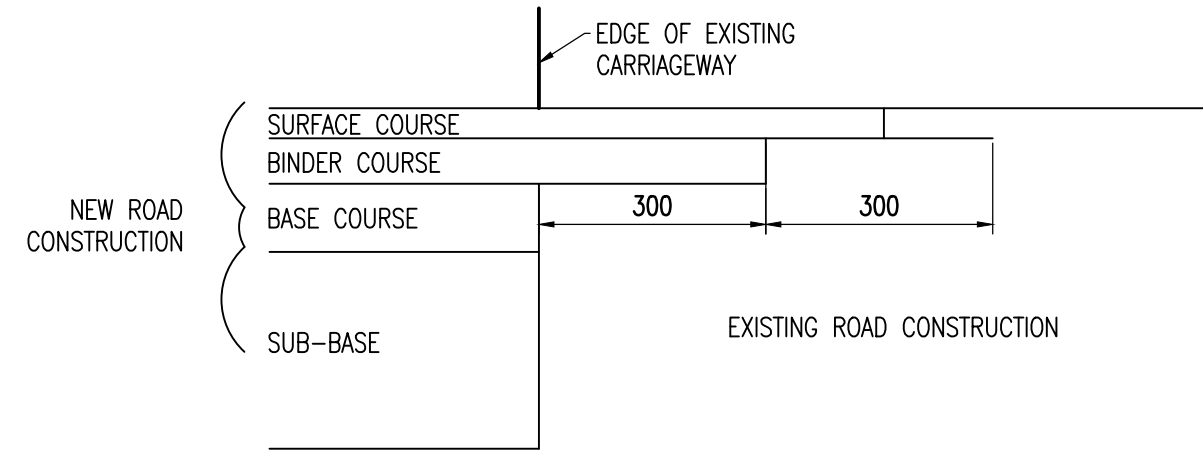

CROSS SECTION THROUGH ROAD CONSTRUCTION
SHOWING TIE-IN TO EDGE OF EXISTING CARRIAGEWAY


1:10

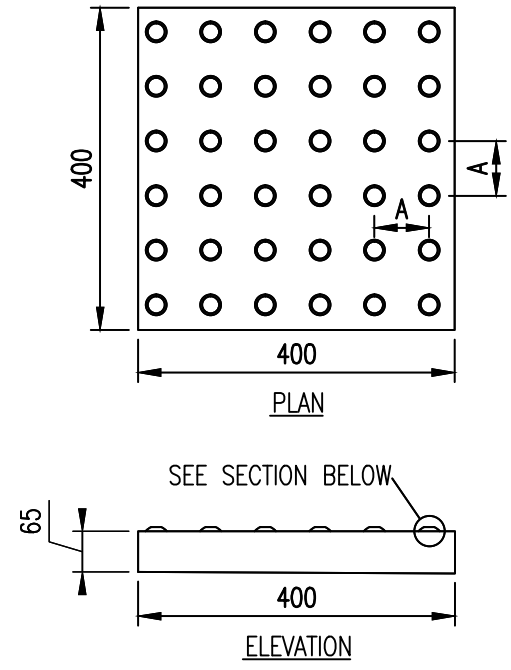

MODULE TYPE	SIZE		
		A	B
A	400 x 400	66.8	33
B	450 x 450	64	33
C	200 x 133	67	33


NOTES:-

1. TEXTURED SLABS TO BE LAID PARALLEL TO THE CROSSING STUDS WHICH MAY NOT NECESSARILY BE SQUARE TO THE CROSSING.
2. FLUSH KERB IS TYPE 4 DROPPED KERB LAID FLUSH WITH THE CARRIAGEWAY SURFACE OR WITH A MAXIMUM UPSTAND OF 6MM.
3. TEXTURED SLABS TO BE COLOURED RED AT CONTROLLED CROSSINGS AND BUFF COLOURED AT UNCONTROLLED CROSSINGS AS DETR MOBILITY UNIT 'GUIDANCE ON THE USE OF TACTILE PAVING SURFACES'.
4. TEXTURED SLABS TO BE BEDDED ON 25MM SAND BED ON 100MM THICK TYPE 1 SUB-BASE TO CL 803.

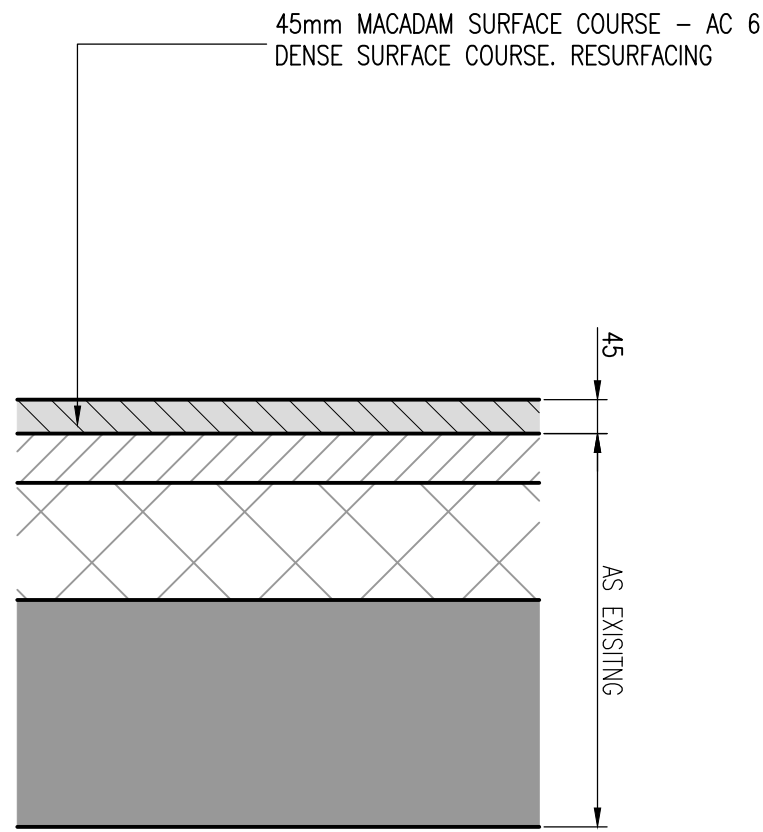


MACADAM FOOTPATH RESURFACING
CONSTRUCTION

SCALE 1:10

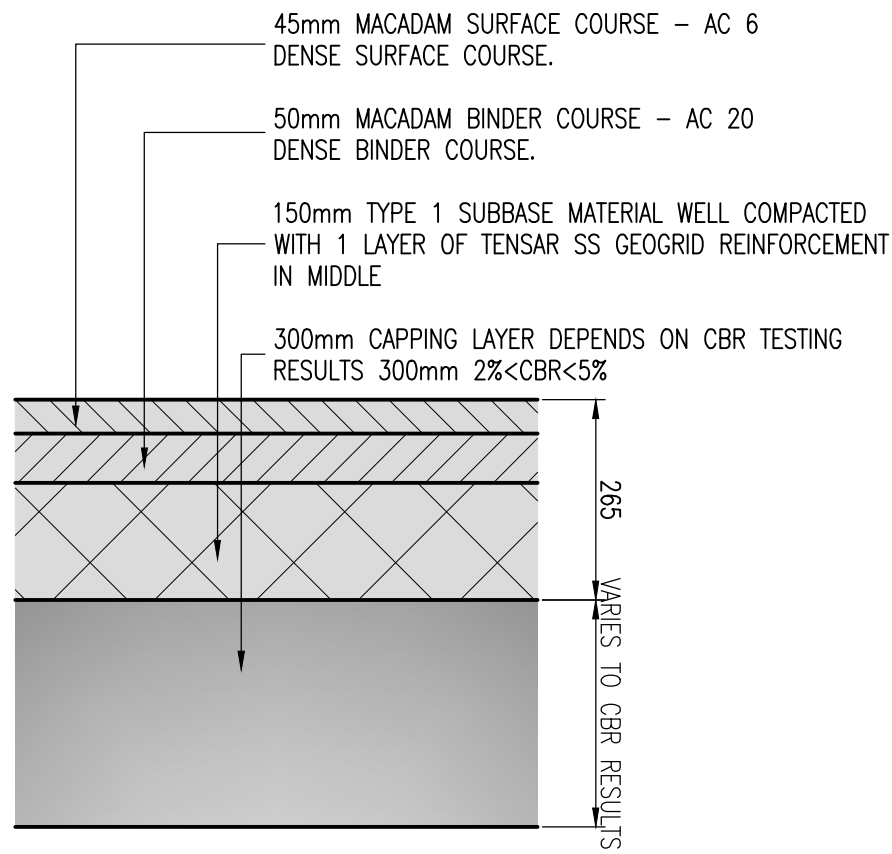


MACADAM FOOTPATH CONSTRUCTION

SCALE 1:10

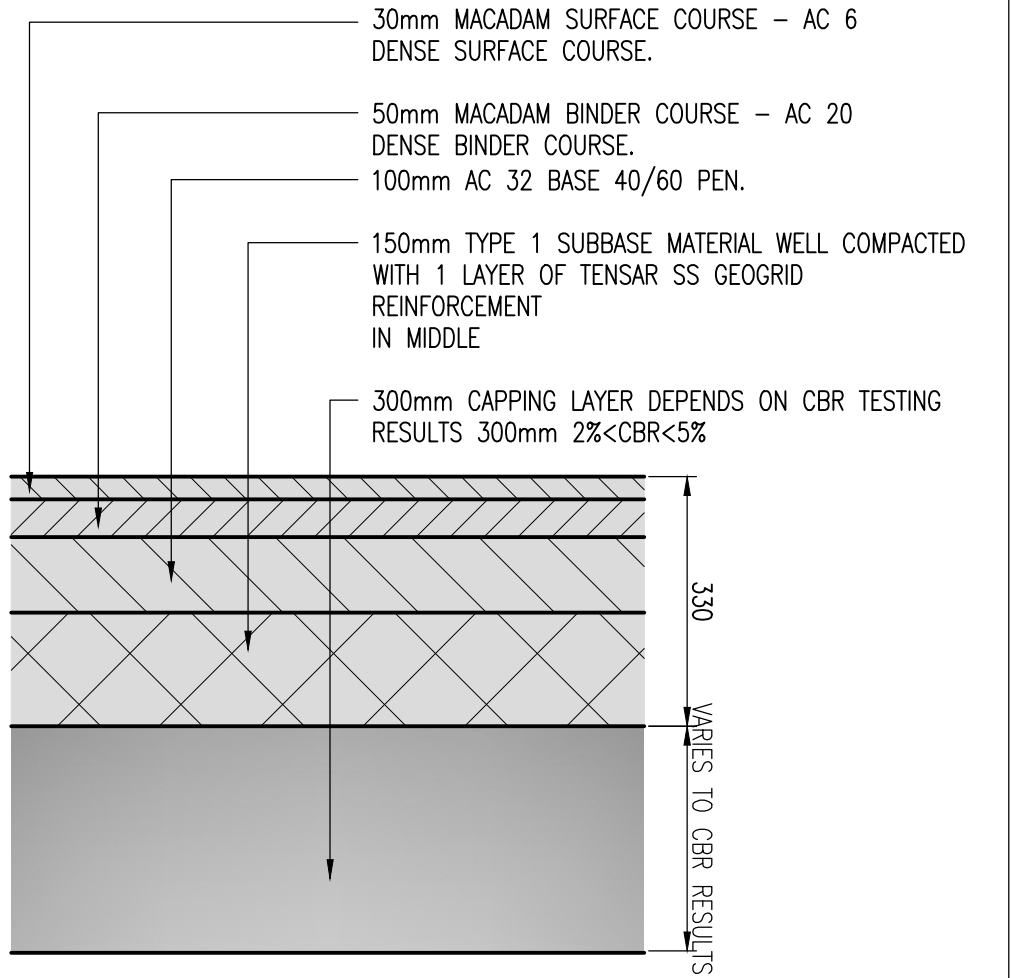


MACADAM ACCESS ROAD CONSTRUCTION

SCALE 1:10

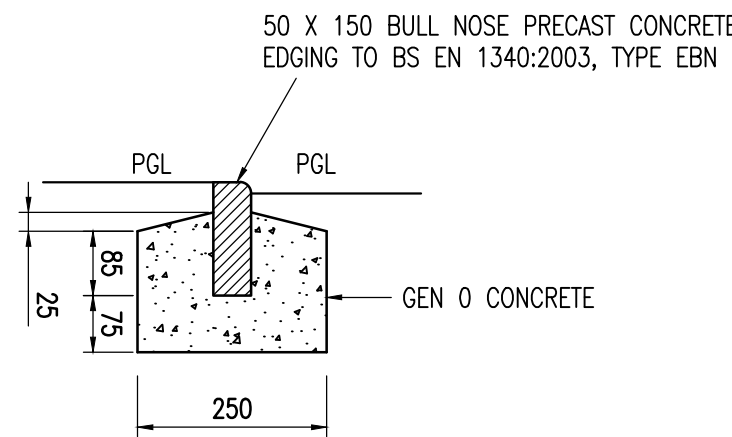


BULL NOSED EDGING
KERB (EBN)

1:10

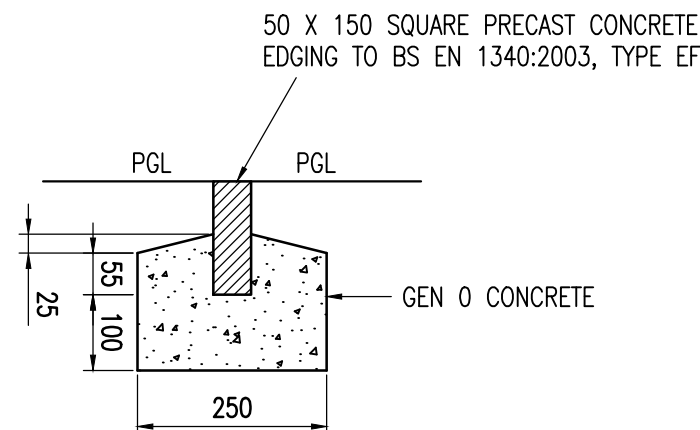


EDGING TYPE EF

1:10

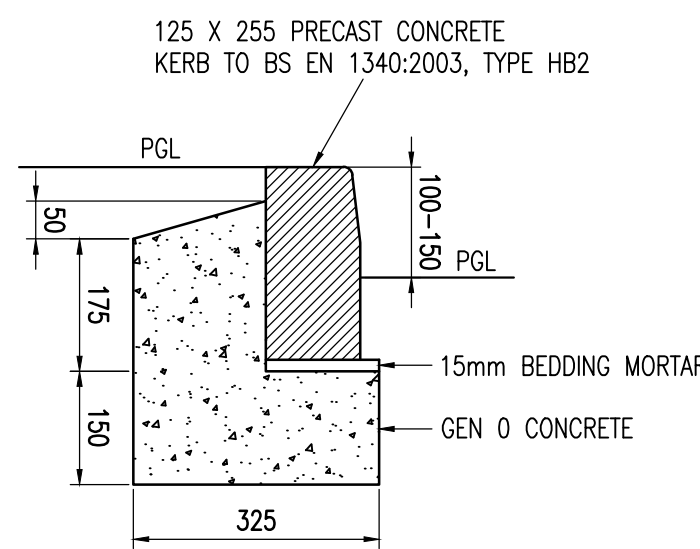


KERB TYPE HB2

1:10

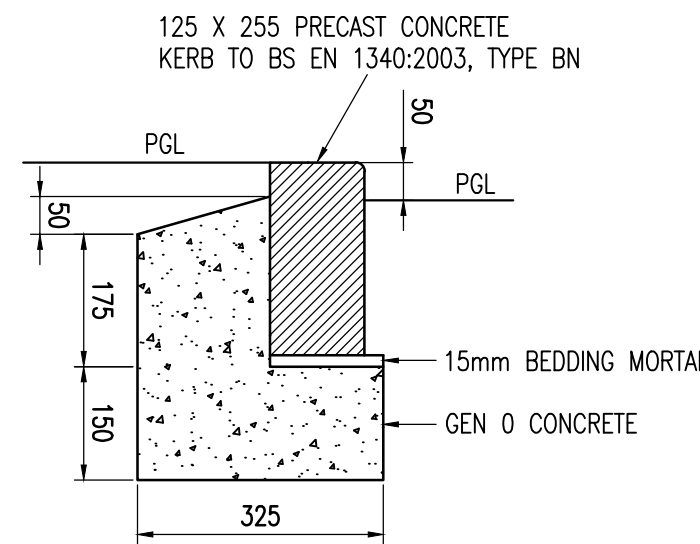


KERB TYPE BN1

1:10

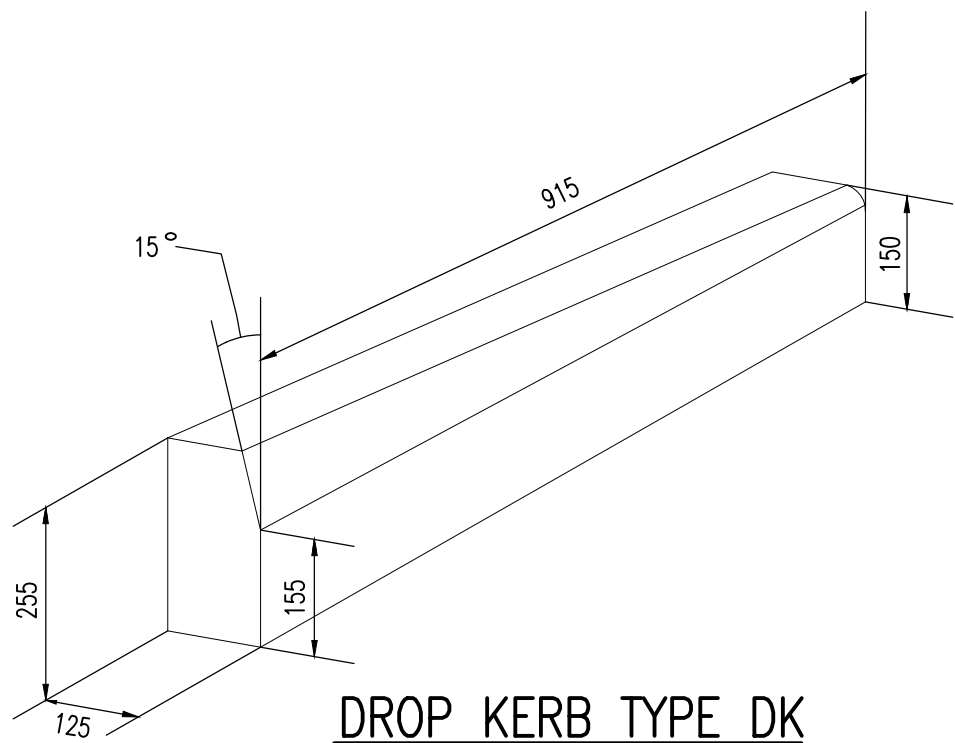


DROP KERB TYPE DK

1:10

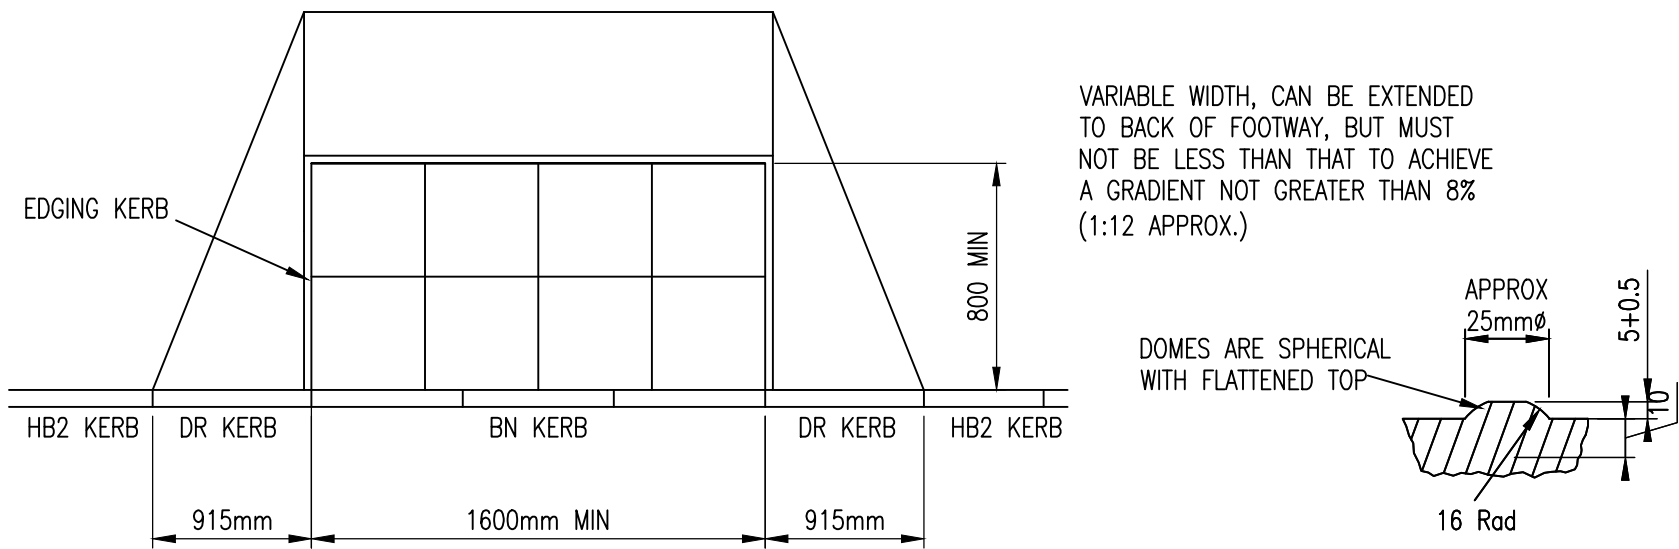


PEDESTRIAN CROSSING POINT WITH TACTILE PAVING

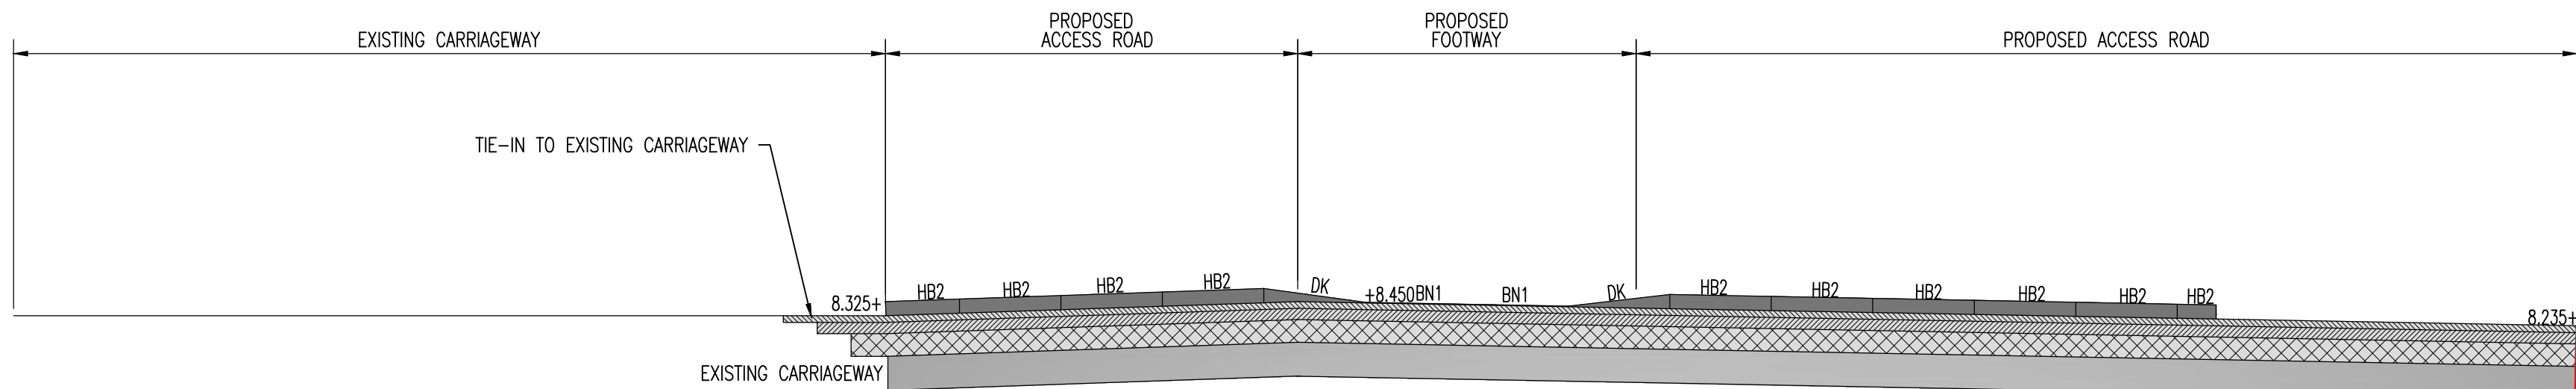


SECTION A-A

SCALE NTS

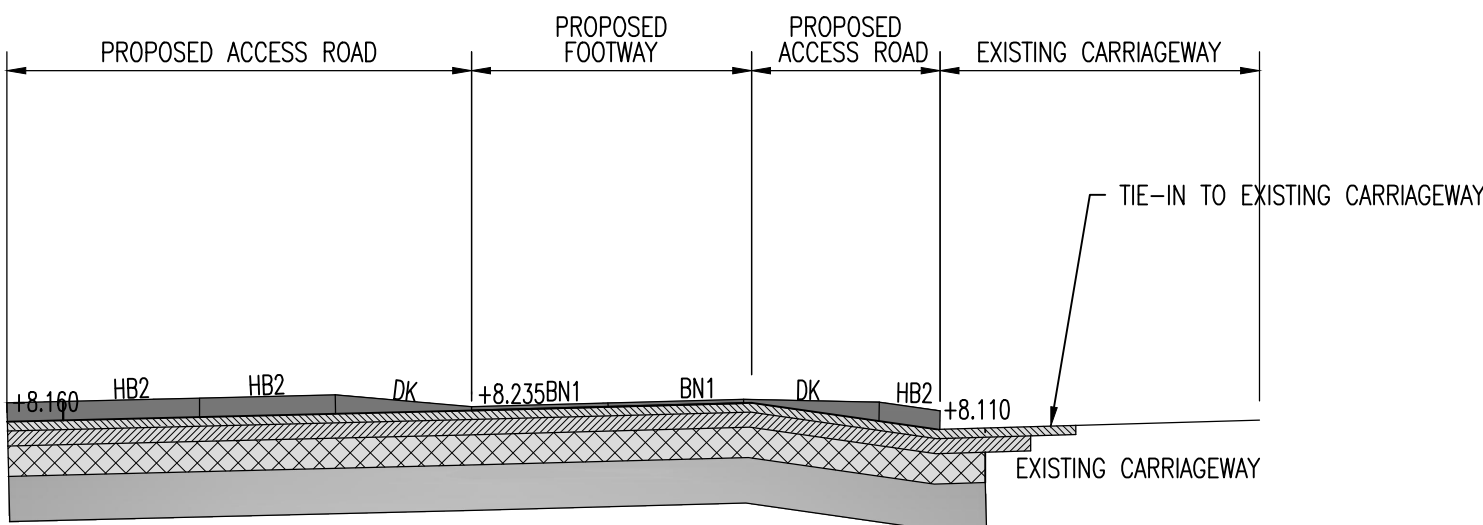

SECTION B-B

SCALE NTS

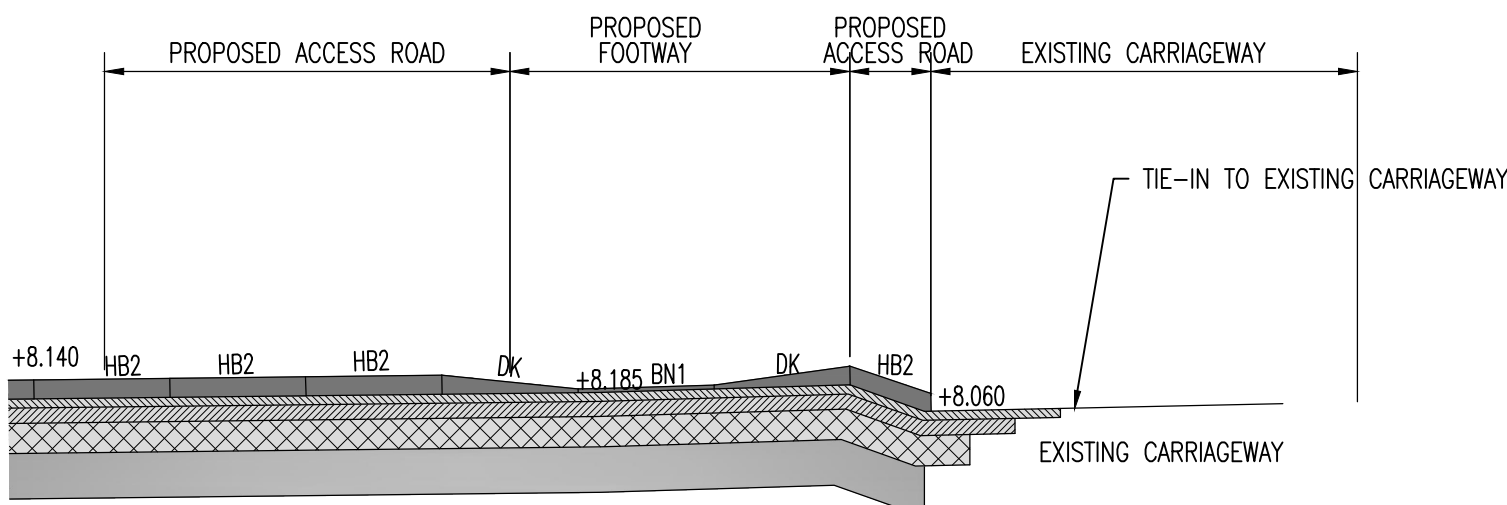

SECTION C-C

SCALE NTS

FOR PLAN SEE DRAWING 20.4592-270

CDM BOX
SAFETY, HEALTH AND ENVIRONMENTAL INFORMATION
In addition to the hazards / risks normally associated with the types of work detailed on this drawing, note the following:
Construction
Maintenance / Cleaning
Decommissioning / Demolition

REV.	DATE	DRAWN	REVISION
-	-	-	-

DRAWING ISSUE STATUS	
☐ PRELIMINARY ISSUE	☐ DESIGN DEVELOPMENT PRIOR TO TENDER
☒ TENDER ISSUE	☐ DESIGN DEVELOPMENT PRIOR TO CONSTRUCTION
☐ CONSTRUCTION ISSUE	☐ AS BUILT ISSUE

 AUSTIN PARTNERSHIP CONSULTING ENGINEERS 11 Drake Walk, Waterfront 2000, Atlantic Wharf, Cardiff, CF10 4AN Tel: (029) 2043 5300 Fax: (029) 2043 5310 email: mail@austinpartnership.co.uk www.austinpartnership.co.uk

PROJECT :	GUINEVERE HOLDINGS DEVELOPMENT AT CRAMIC WAY
-----------	---

TITLE :	PROPOSED S278 CONSTRUCTION DETAILS
---------	---

DATE : SEPT.20	DRAWN : BH	PROJECT No :	DRG. No :	REV :
SCALE : 1:250 (A1)	CHECKED : -	20.4592	271	-