


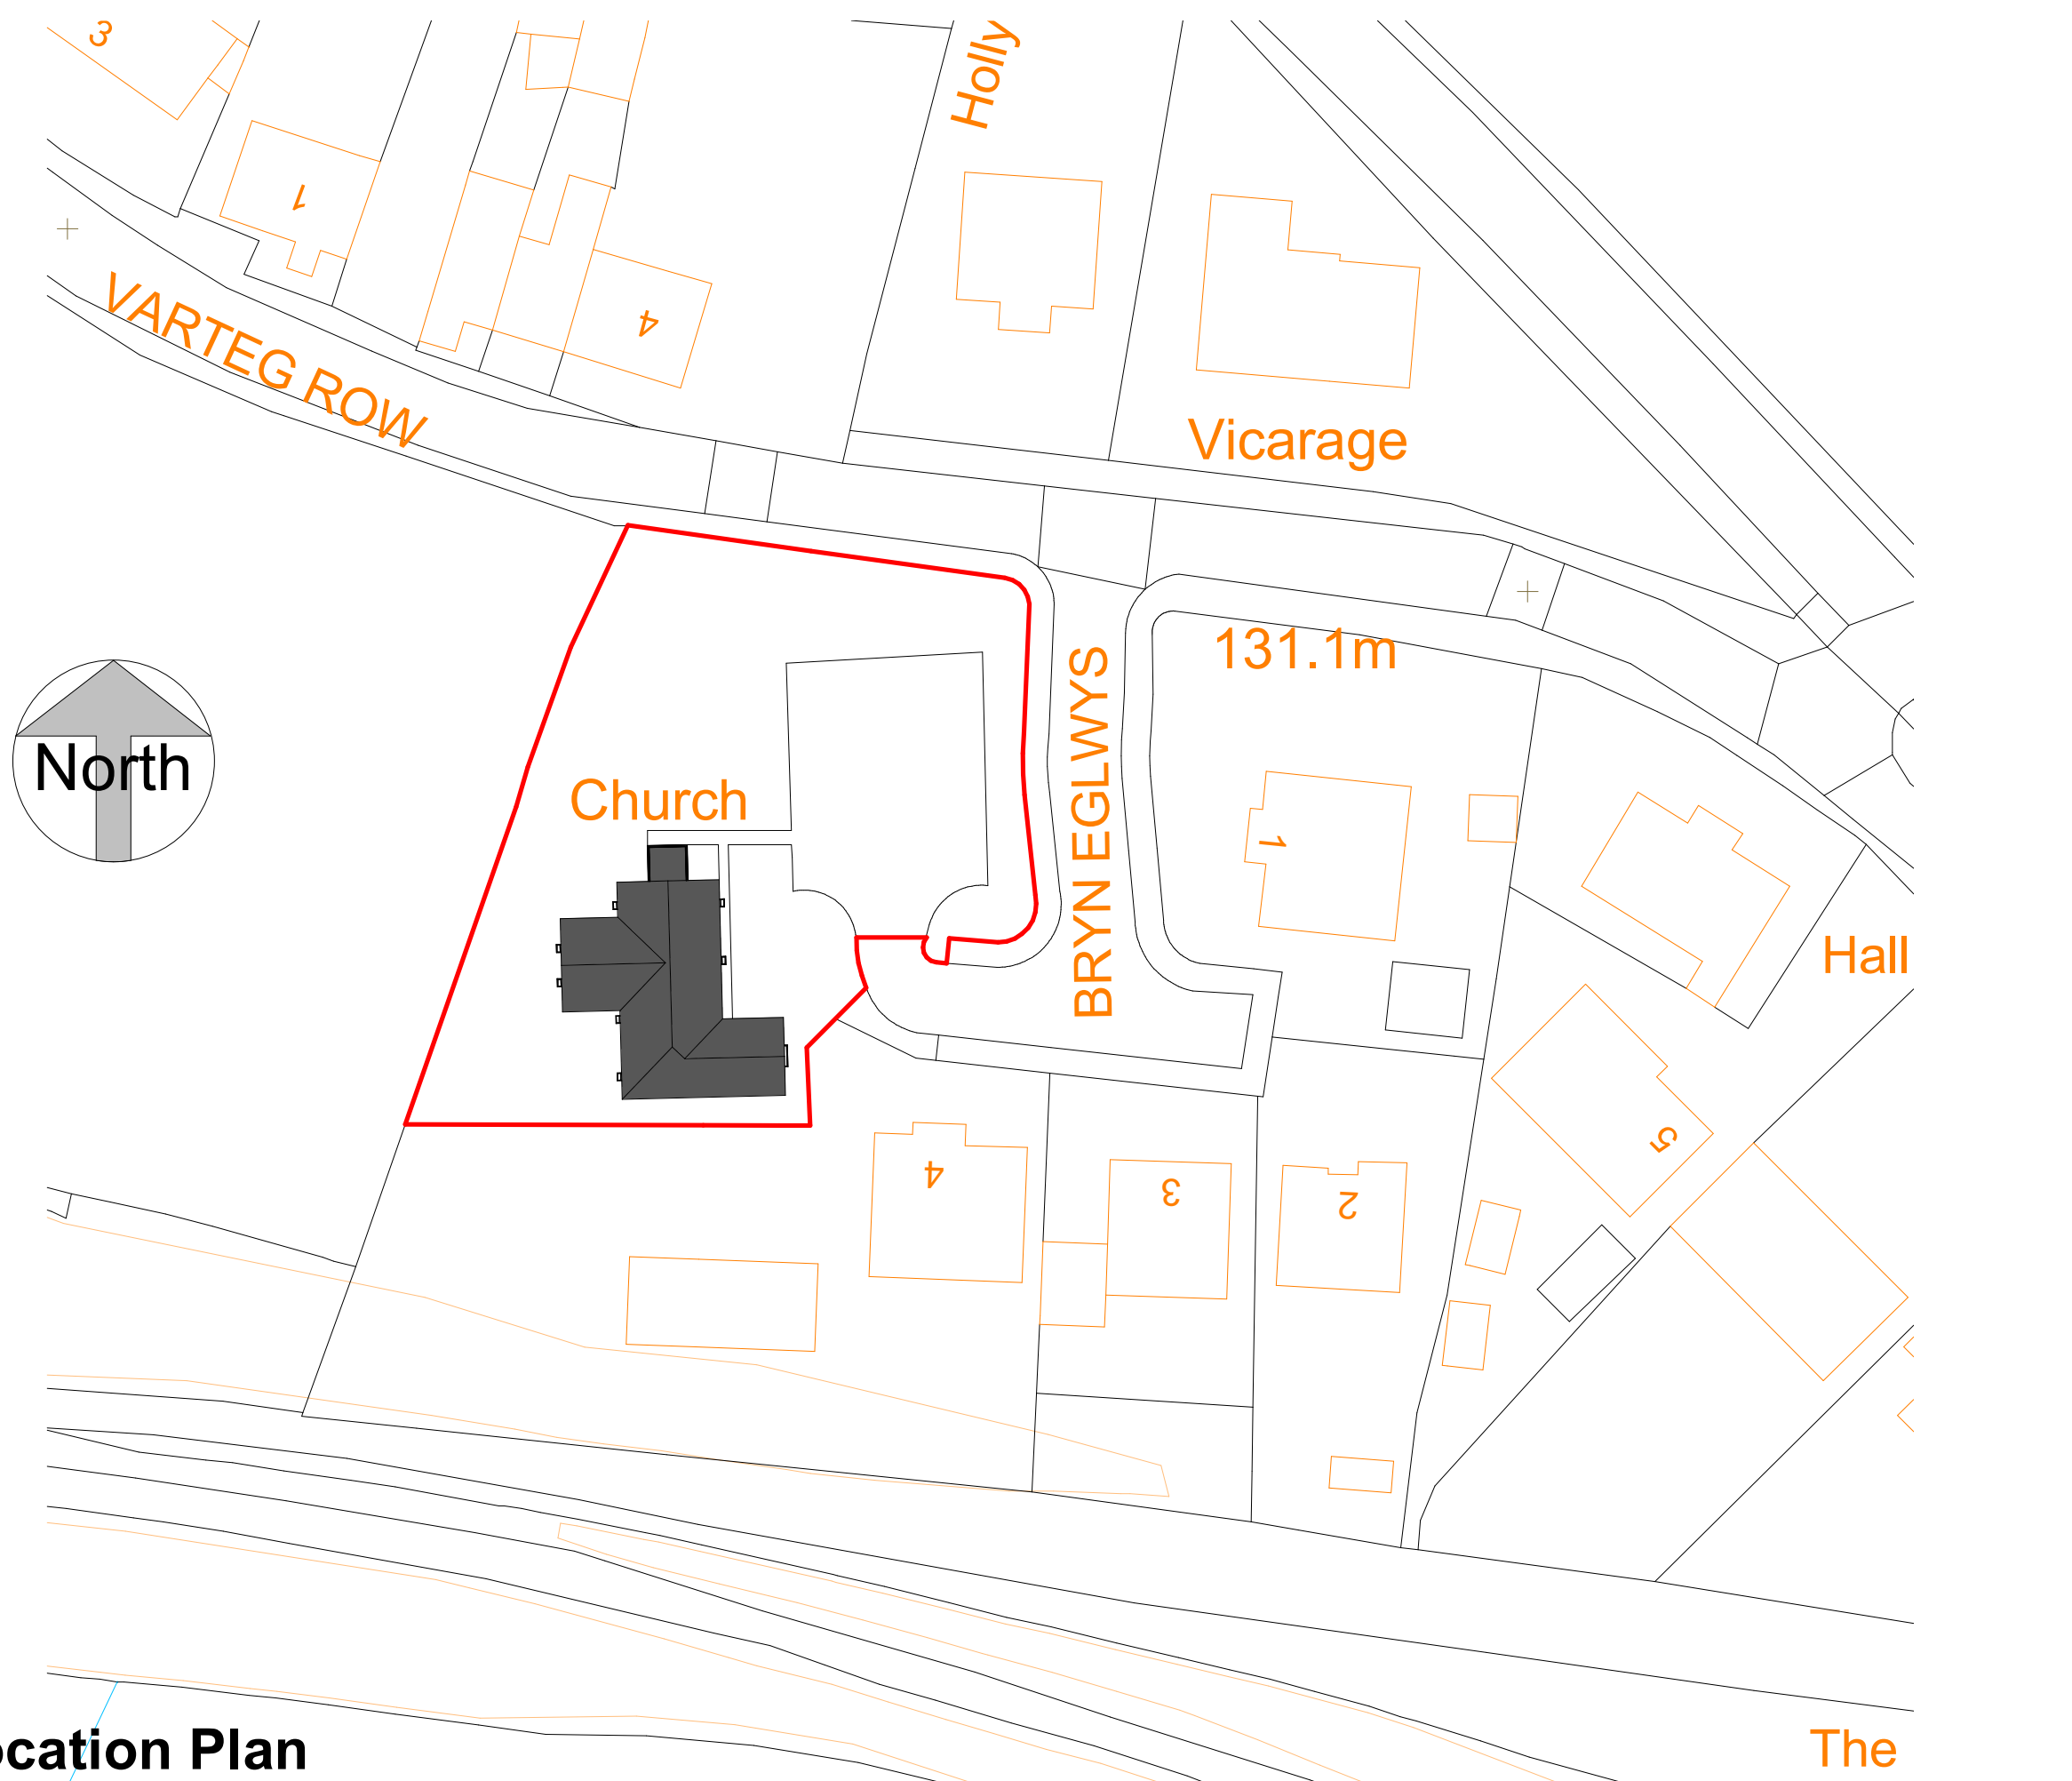

1 Location Plan
1 : 500

NOTES:



DRAWING STATUS	
Planning	
PROJECT	
St Tydfils Church Conversion, Bryn	
TITLE	
Location Plan	
CLIENT	
Mr K Heycock	
DRAWN BY Gareth Owen	DATE 24.09.20
SCALE (@A3) 1 : 500	PROJECT NO. Project Number
DRAWING NO. A097	REV -
GO CONCEPT DESIGNS LTD, 9 DARWIN RD, PORT TALBOT, SA12 6BT gareth@goconceptdesigns.co.uk	