


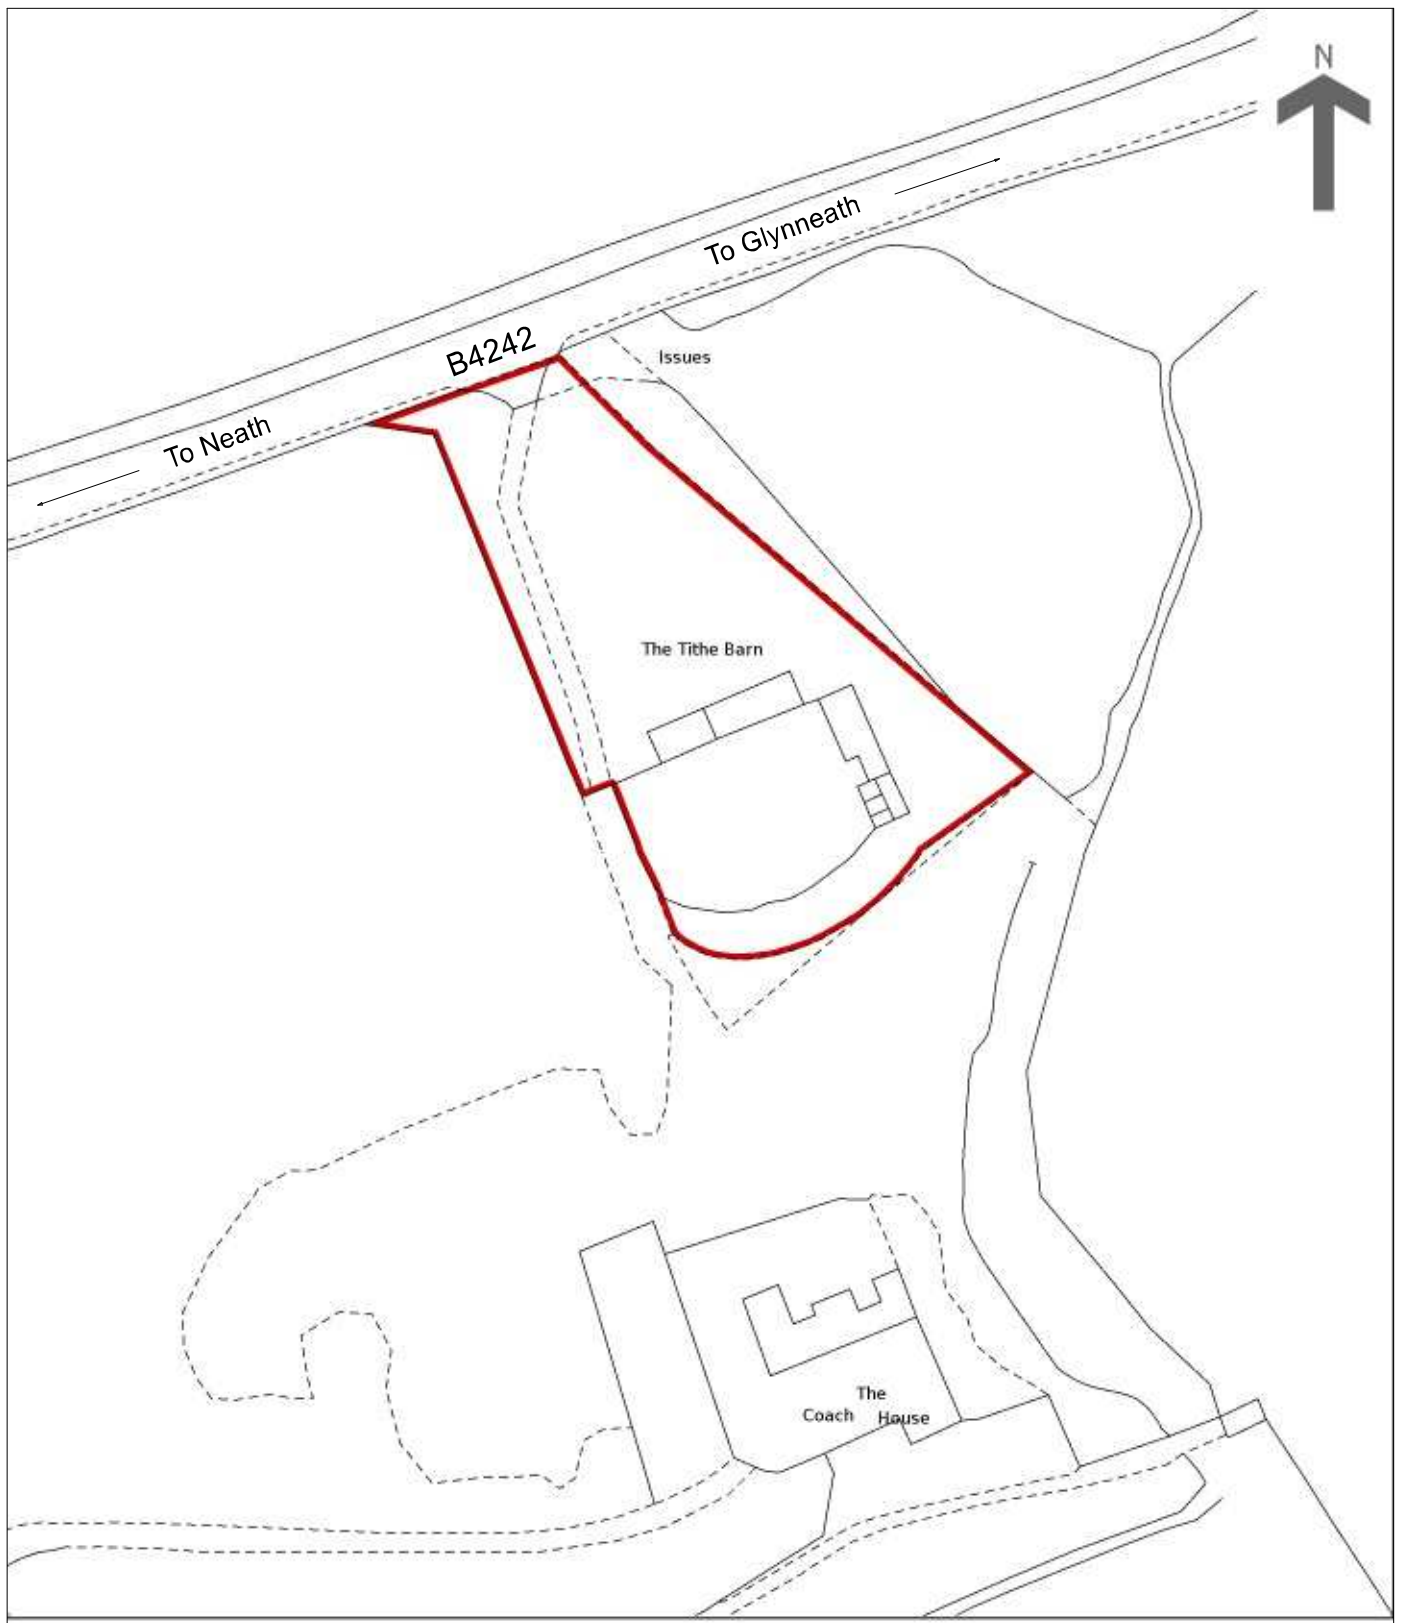

The Tithe Barn, Ynysygerwn, Aberdulais. SA10 8HL

Scale 1:1250 @ A4