


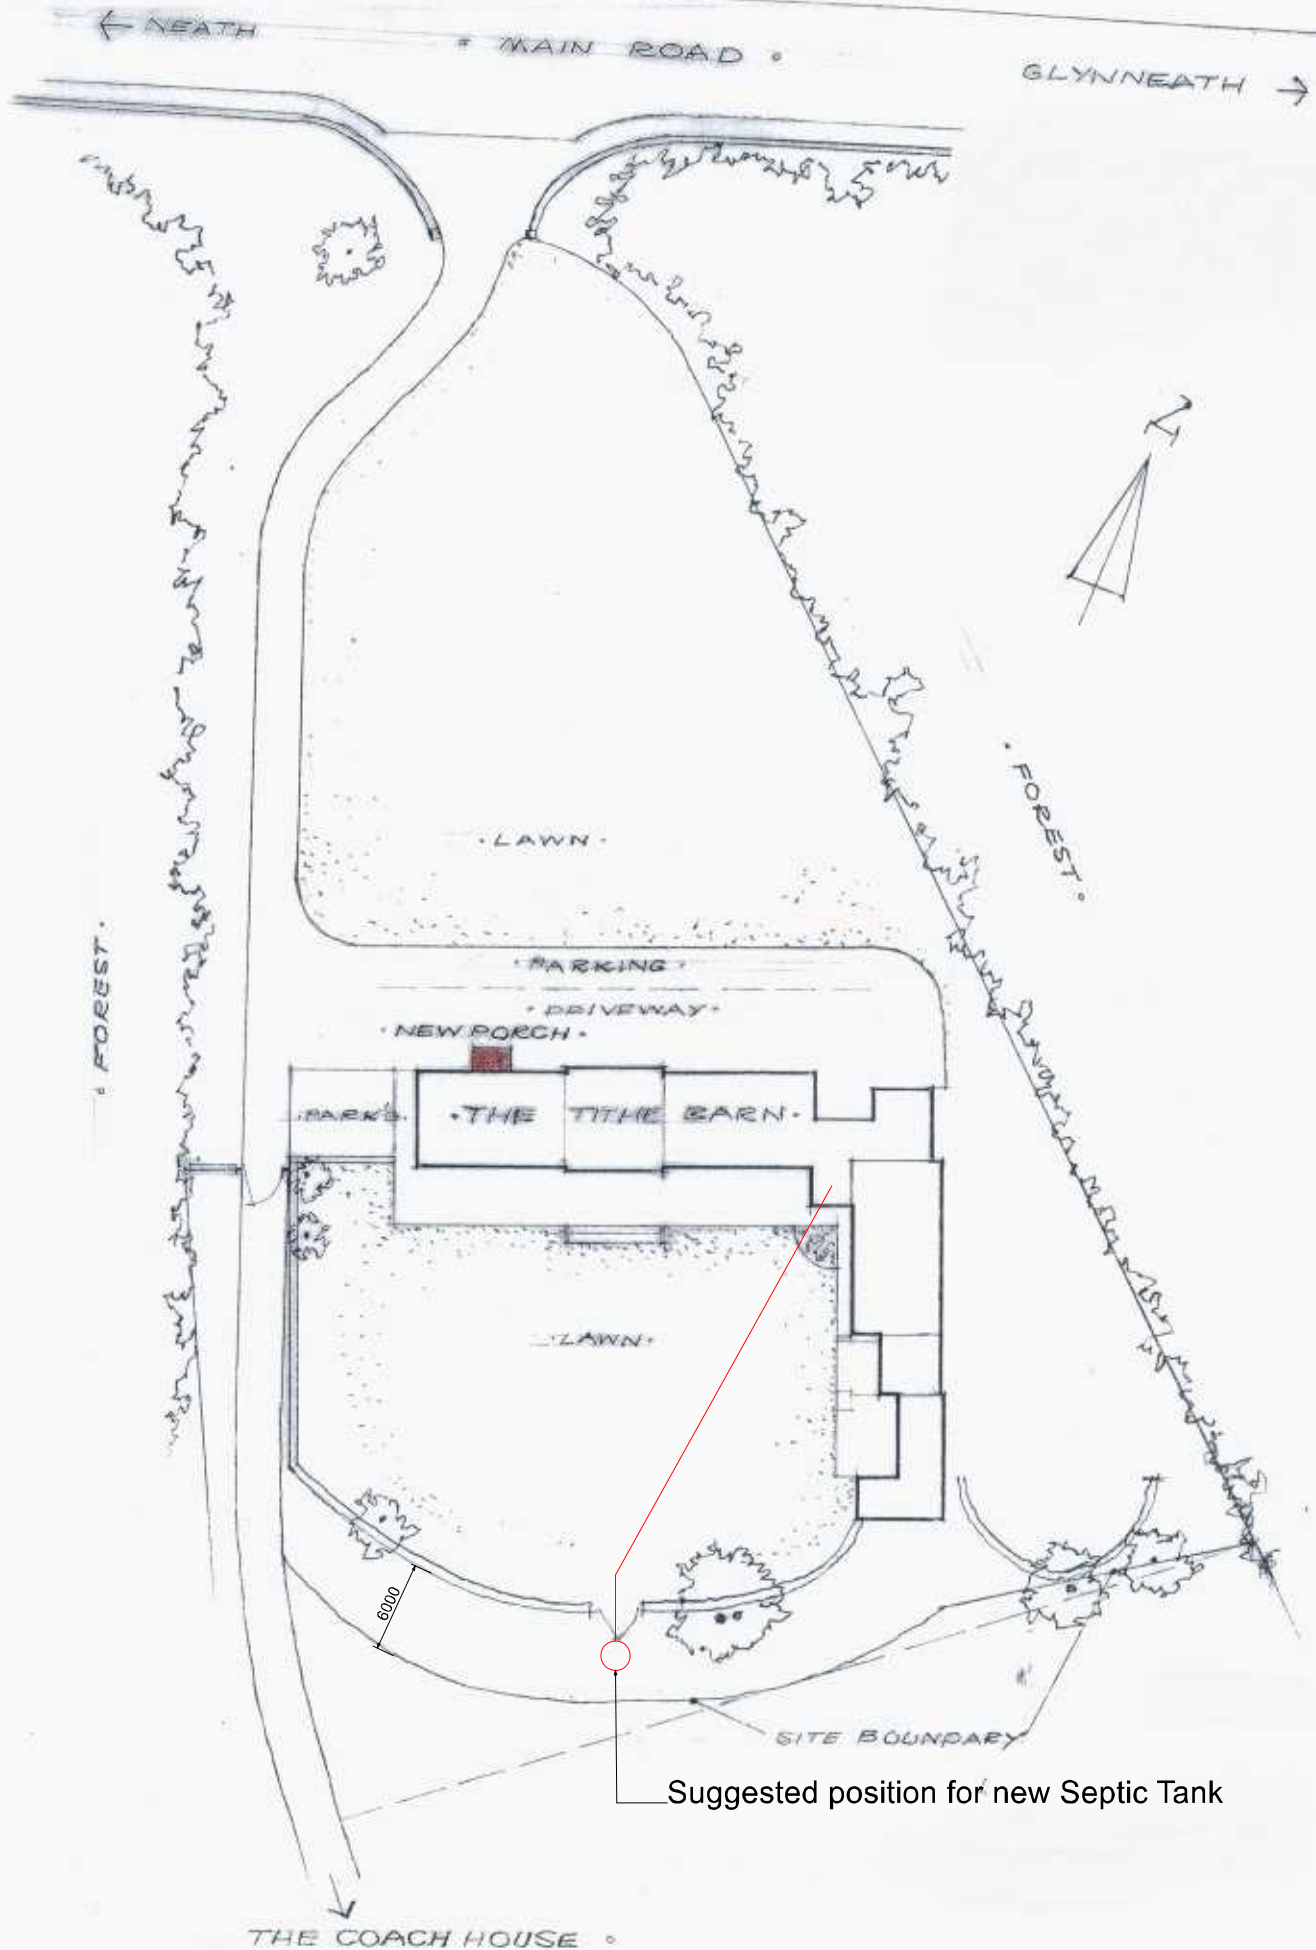

• THE TITHE BARN, YNYSYGERWN, NEATH •
 • 1:500 PROPOSED BLOCK PLAN •