

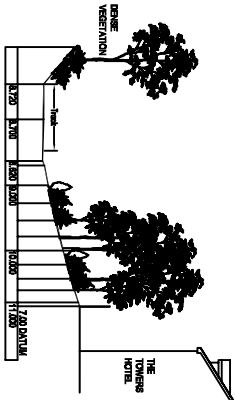
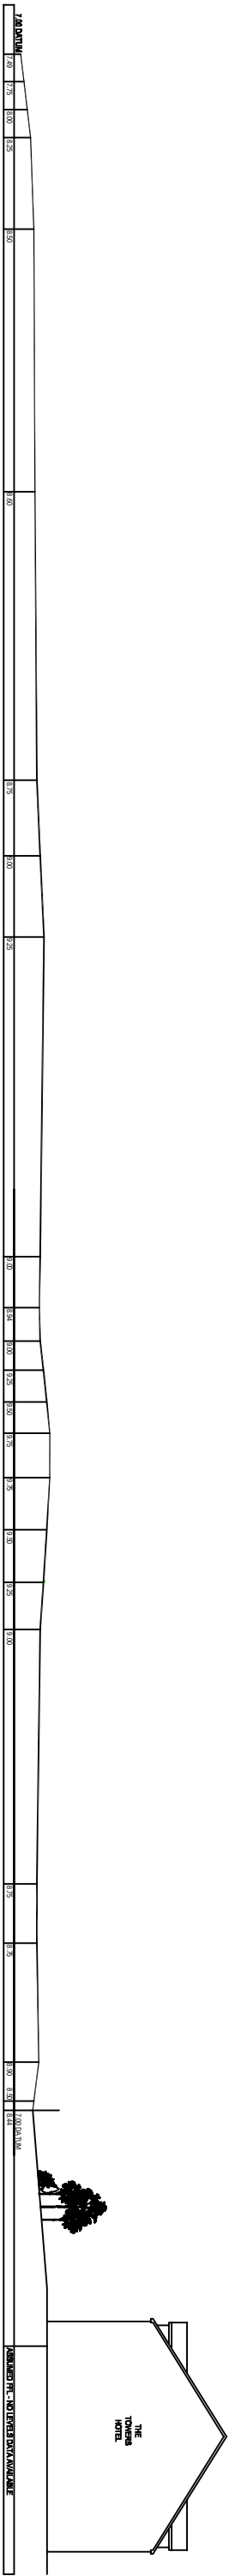
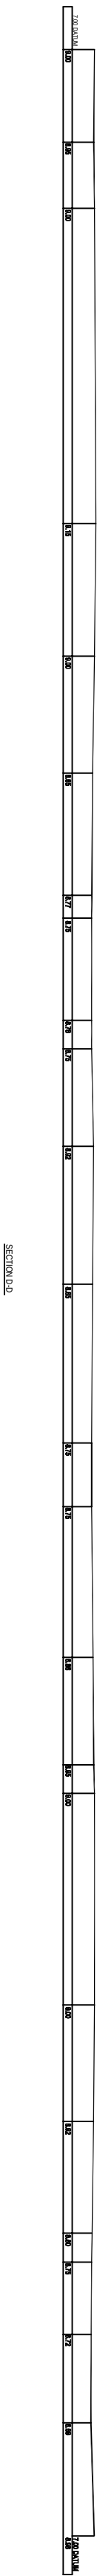
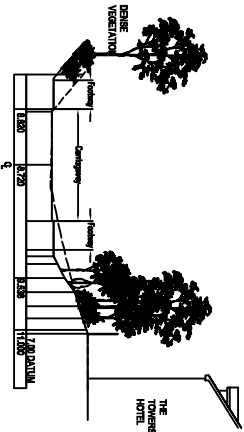


EXISTING CROSS-SECTIONS D, E & F

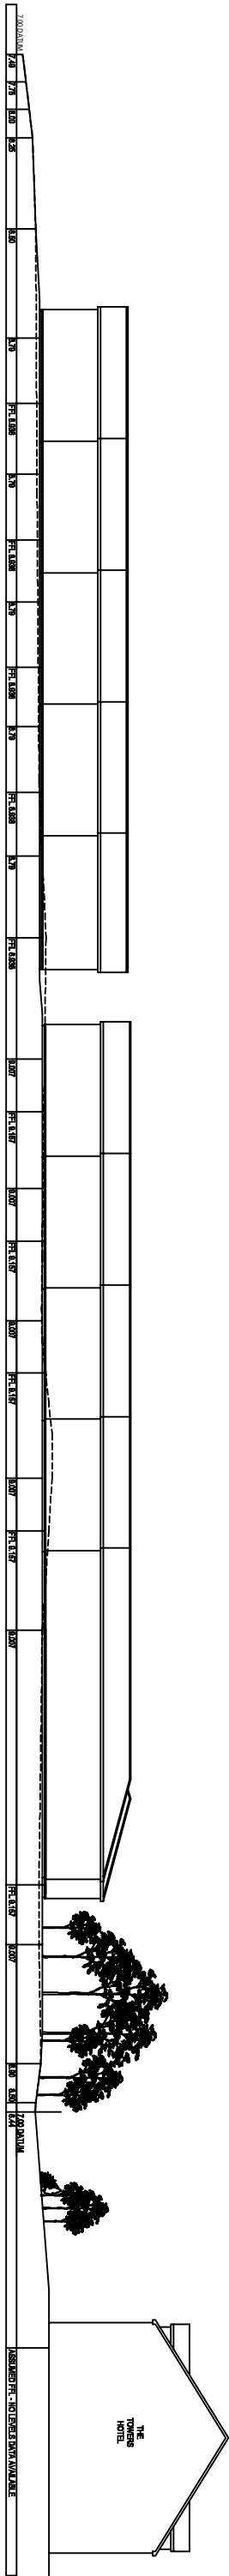

PROPOSED CROSS-SECTIONS D, E & F

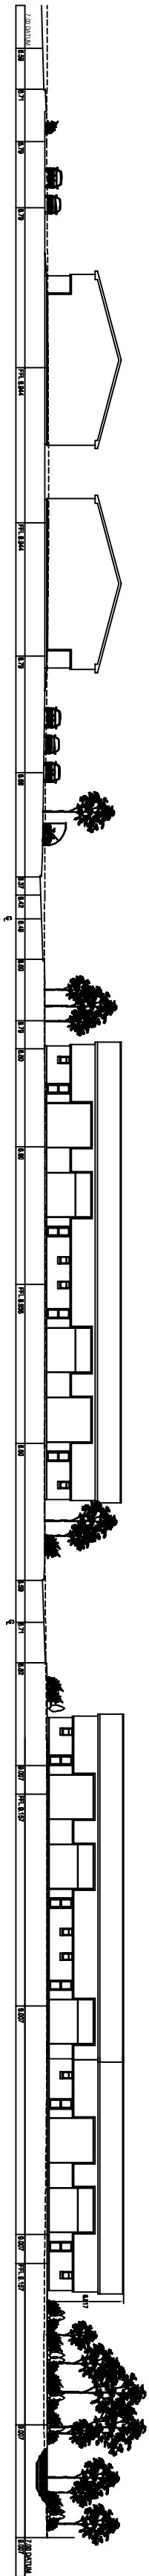

A		Eastern boundary buildings amended at request of LPA		08/20		MIS			
Rev	Description	Date		Initial					
Project:									
PROPOSED MIXED USE LIGHT INDUSTRIAL SITE, LAND AT JERSEY MARINE, SWANSEA									
Title: EXISTING & PROPOSED CROSS-SECTIONS D, E & F (ILLUSTRATIVE)									
Date	MAY 2019	Drawn:	MIS						
Scales(s):	1:500 @ A2	Issue:	PLANNING						
DWG No:	19/794/13	Revision:	A						
Disk:	Jersey_Marine_SITE2.dwg								

58 Walter Road, Swansea. SA1 5PZ - Tel: 01792 648380

sgm

architecture

town planning

This drawing and the works shown are the copyright of SGM Planning and may not be amended or reproduced without express written permission from SGM Planning. All dimensions are in millimetres unless otherwise stated. Dimensions shown should be read and not scaled. All dimensions are to the centre of the work.

Any discrepancies should be notified as soon as possible.