


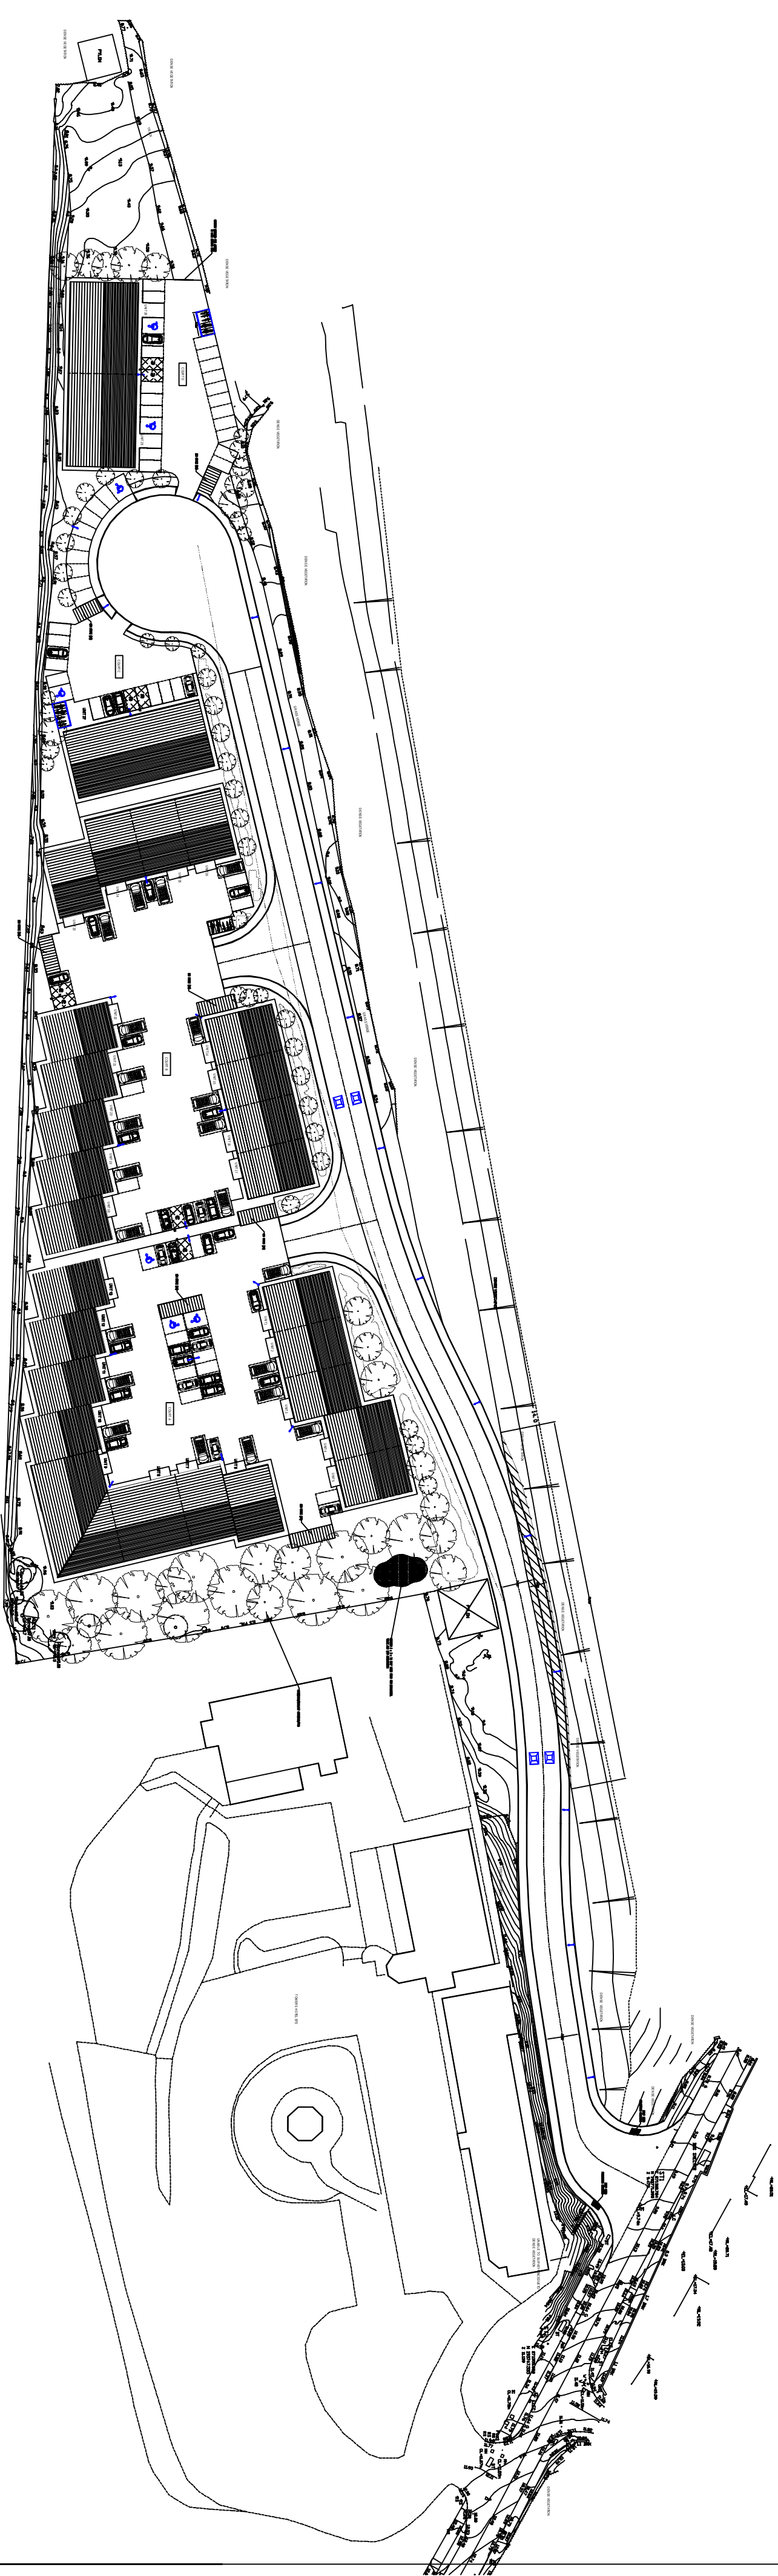

Rev	Description	Date	Initial
B	Eastern boundary buildings amended at request of LPA	08/20	MIS
A	Parking layout amended, access amended	09/19	MIS

PROJECT
PROPOSED MIXED USE LIGHT INDUSTRIAL SITE,
LAND AT JERSEY MARINE, SWANSEA

Title PROPOSED SITE LAYOUT (ILLUSTRATIVE)			
Date	MAY 2019	Drawn	MIS
Scales(s)	1:1000 @ A2	Issue	PLANNING
Drawn by	19/794/02	Revision	B
Disc	Jersey_Marine_SITES.dwg		

58 Walter Road, Swansea, SA1 5PZ - Tel: 01792 648380

sqm

landscape architecture

town planning

This drawing and the works shown are the copyright of SQM Planning and may not be amended or reproduced without the written permission of SQM Planning. Dimensions where shown should be confirmed on site. Any discrepancies within the contract shall be taken as correct.

A2

C