
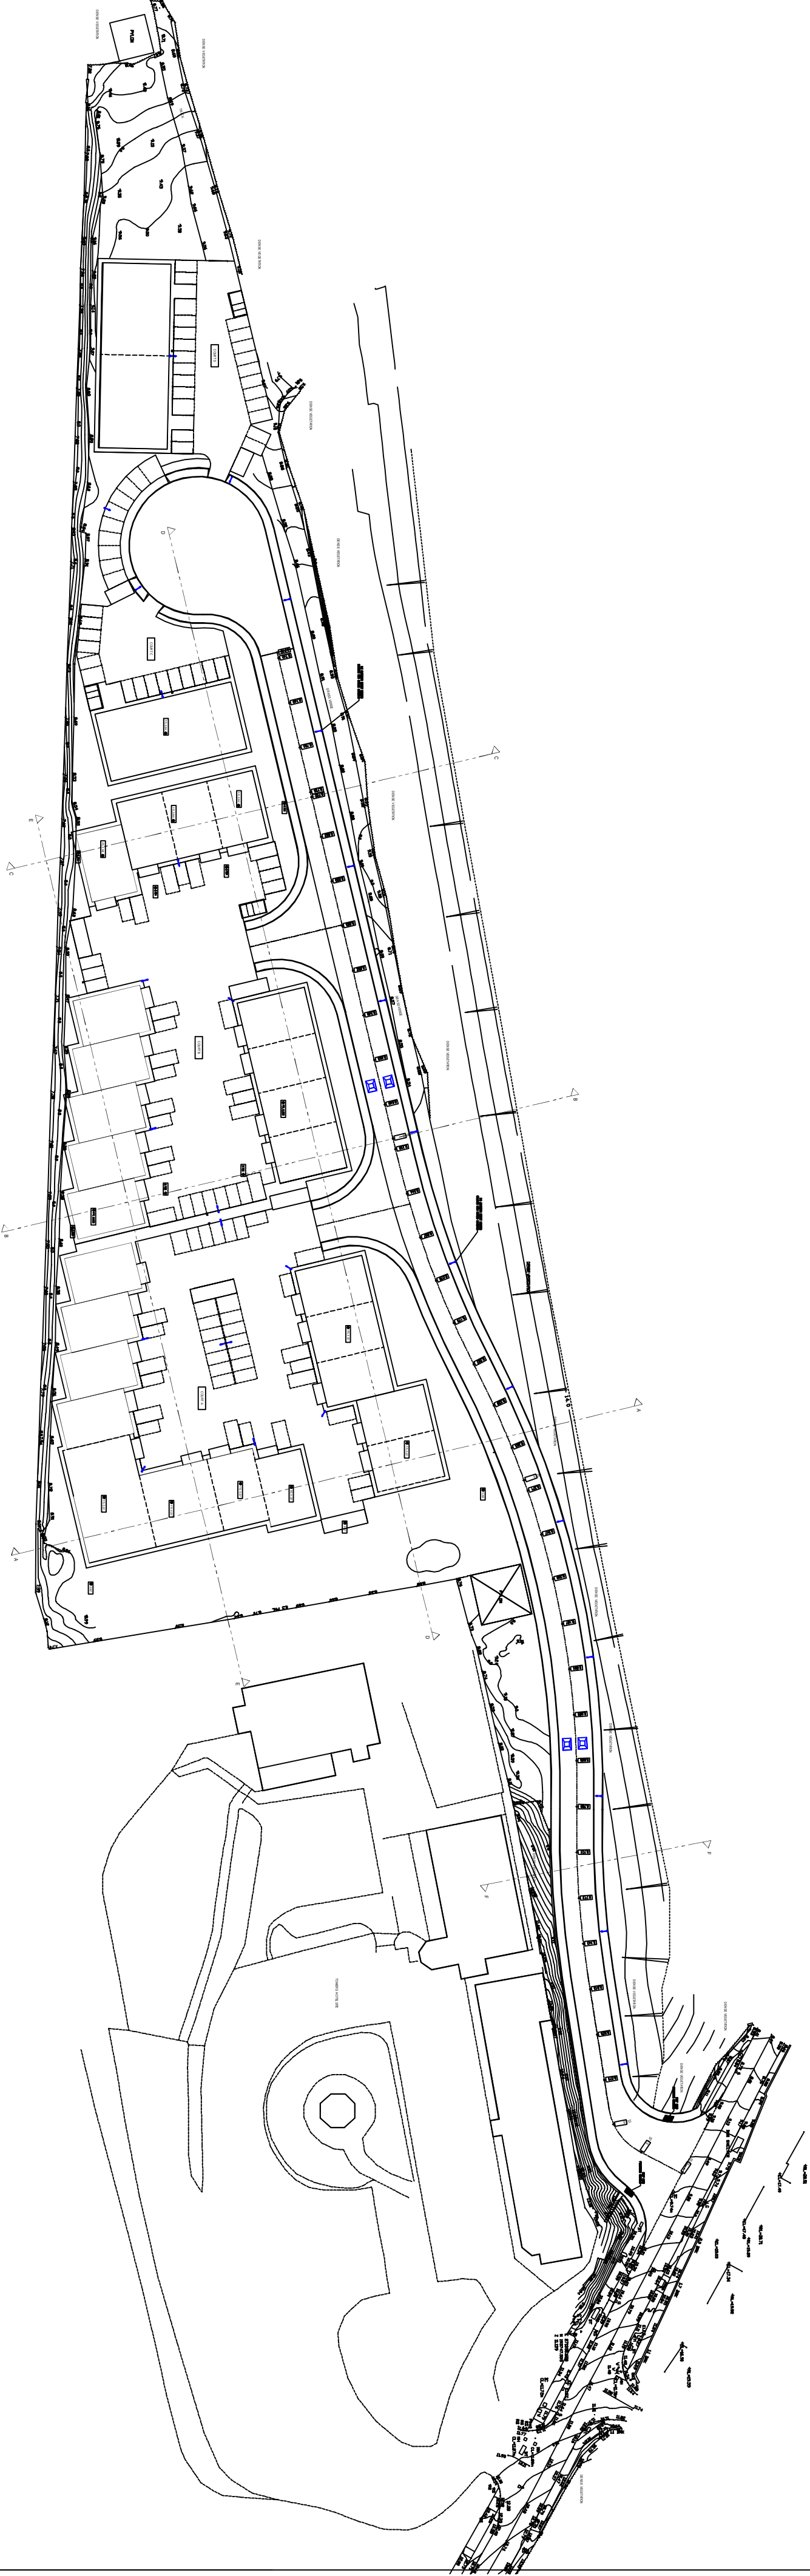


Rev /	B	Eastern boundary buildings amended at request of LPA	09/20	MIS
Project	A	Parking layout amended, access amended	09/19	MIS

PROPOSED MIXED USE LIGHT INDUSTRIAL SITE,
LAND AT JERSEY MARINE, SWANSEA

Title: CROSS-SECTIONS POSITIONS & LEVELS (ILLUSTRATIVE)

Date:	MAY 2019	Drawn:	MIS
Scales(s):	1:1000 @ A2	Issue:	PLANNING
DWG No:	19/794/10	Revision:	B
Disc:	Jersey_Marine_SITE3.dwg		

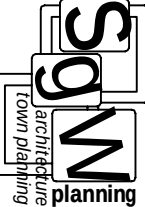

58 Walter Road, Swansea, SA1 8PZ - Tel: 01792 648380