


Superseded

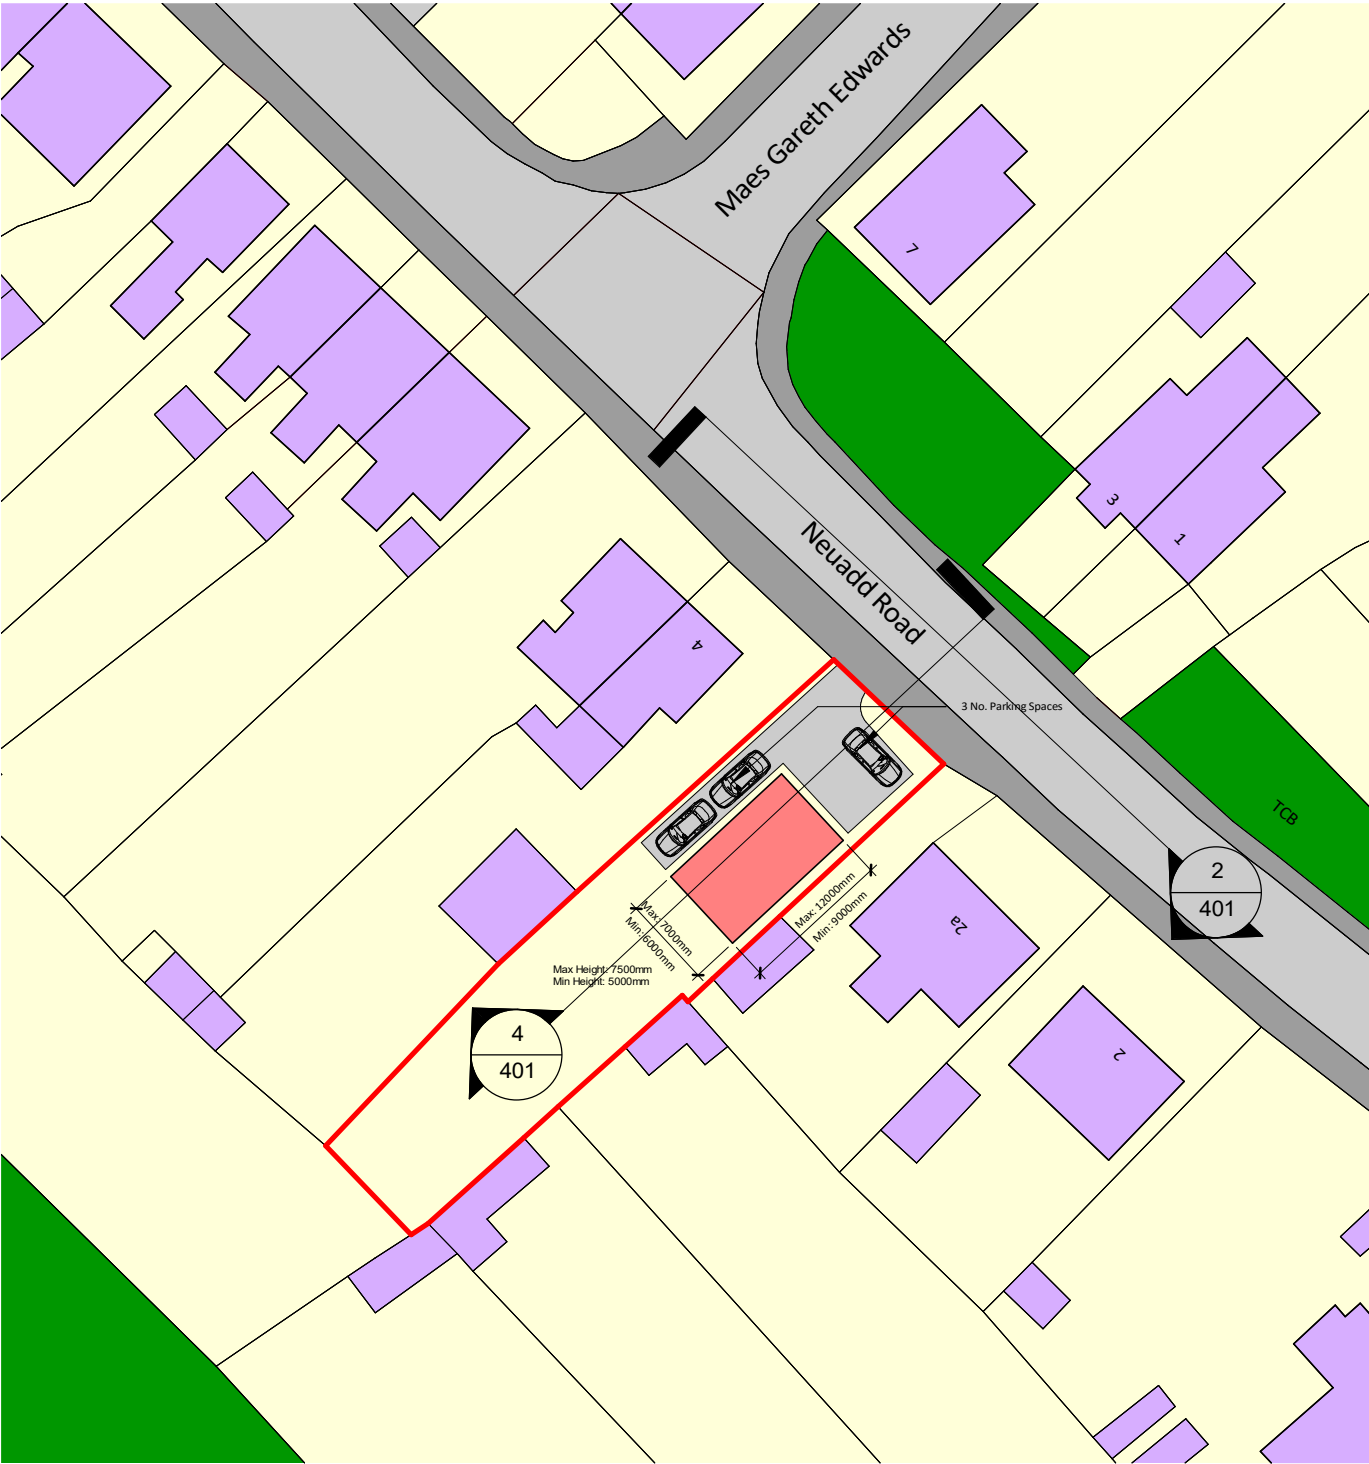

darkinarchitects drawing on experience www.darkinarchitects.com CARDIFF02921 197 196LLANELLI01554 778 730NEATH01639 383 000 info@darkinarchitects.com RIBAChartered Practice	NOTES			CLIENT: Jeffrey Morgan			
				PROJECT: New House			
				PROJECT ADDRESS: Neuadd Road, Gwaun Cae Gurwen, SA18 1UH			
				DRAWING TITLE: Proposed Site Block Plan			
	No.	Description	By	Date	DRAWN BYJDH	CHECKED BYDLD	© Copyright Darkin Architects 2020
	A	Parking area amended	JDH	21-09-2020			
	B	Road Names Added	JDH	01-10-2020	PROJECT REFNH338	SCALE1 : 500	PAPER SIZEA4
THIS DRAWING IS THE COPYRIGHT OF DARKIN ARCHITECTS AND MAY NOT BE COPIED, ALTERED OR REPRODUCED IN ANY FORM OR PASSED TO A THIRD PARTY WITHOUT THEIR CONSENT. DIMENSIONS MUST BE CHECKED AND VERIFIED ON SITE AND ANY DISCREPANCIES SHOULD BE REPORTED TO THE ARCHITECT. THIS DRAWING MUST NOT BE SCALED AND SHOULD BE READ IN CONJUNCTION WITH ALL OTHER CONSULTANT'S DRAWINGS. IF IN DOUBT ASK FOR CONFIRMATION.				DRAWING003	REVISIONB	DATE17-09-2020	