


Superseded

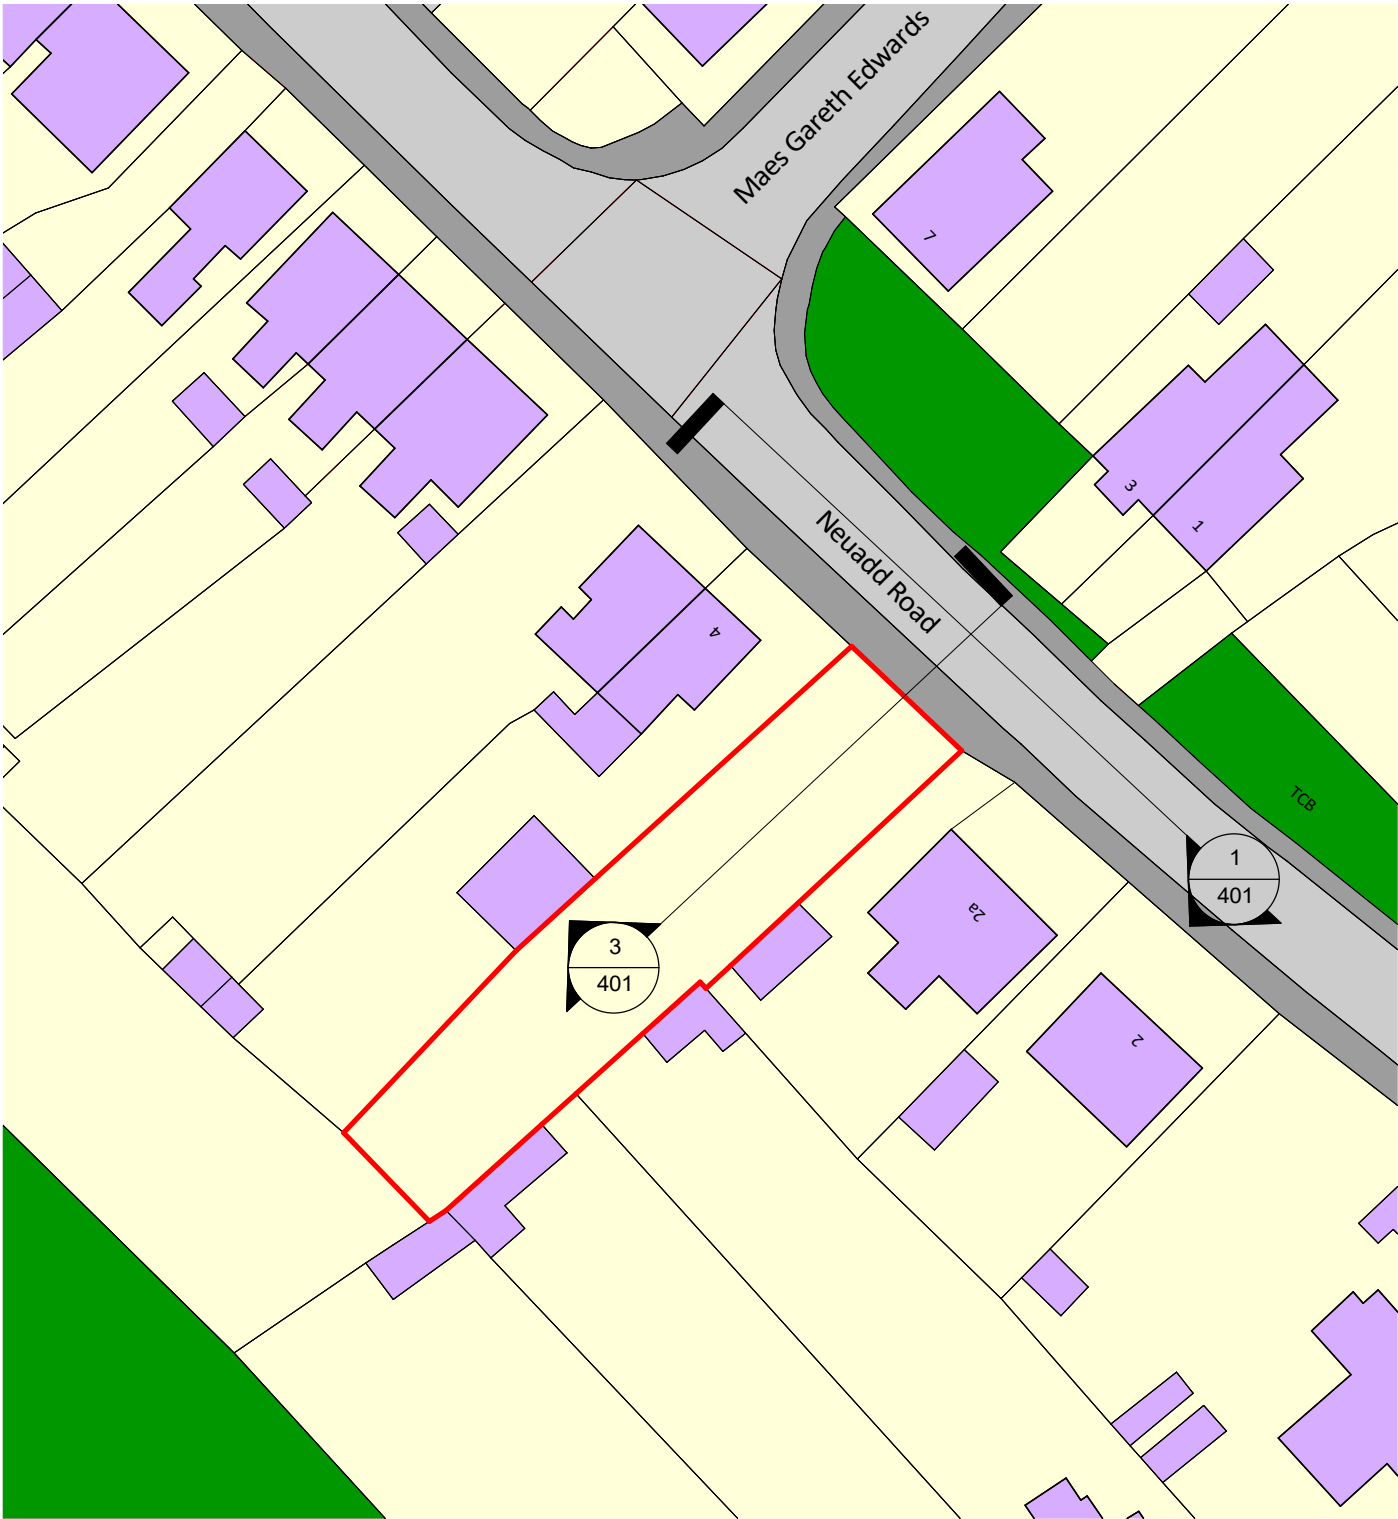

darkinarchitects drawing on experience www.darkinarchitects.com CARDIFF02921 197 196 LLANELLI01554 778 730 NEATH01639 383 000 info@darkinarchitects.com RIBA Chartered Practice	NOTES				CLIENT: Jeffrey Morgan																										
					PROJECT: New House																										
					PROJECT ADDRESS: Neuadd Road, Gwaun Cae Gurwen, SA18 1UH																										
					DRAWING TITLE: Site Block Plan																										
					DRAWN BY: JDH																										
	<table><tr><td>No.</td><td>Description</td><td>By</td><td>Date</td></tr><tr><td>A</td><td>Road Names Added</td><td>JDH</td><td>01-10-2020</td></tr><tr><td></td><td></td><td></td><td></td></tr><tr><td></td><td></td><td></td><td></td></tr><tr><td></td><td></td><td></td><td></td></tr><tr><td></td><td></td><td></td><td></td></tr></table>				No.	Description	By	Date	A	Road Names Added	JDH	01-10-2020																	CHECKED BY: DLD		© Copyright Darkin Architects 2020
	No.	Description	By	Date																											
	A	Road Names Added	JDH	01-10-2020																											
				PROJECT REF: NH338		SCALE: 1 : 500	PAPER SIZE: A4																								
				DRAWING: 002		REVISION: A	DATE: 17-09-2020																								