


Full Plans Approved

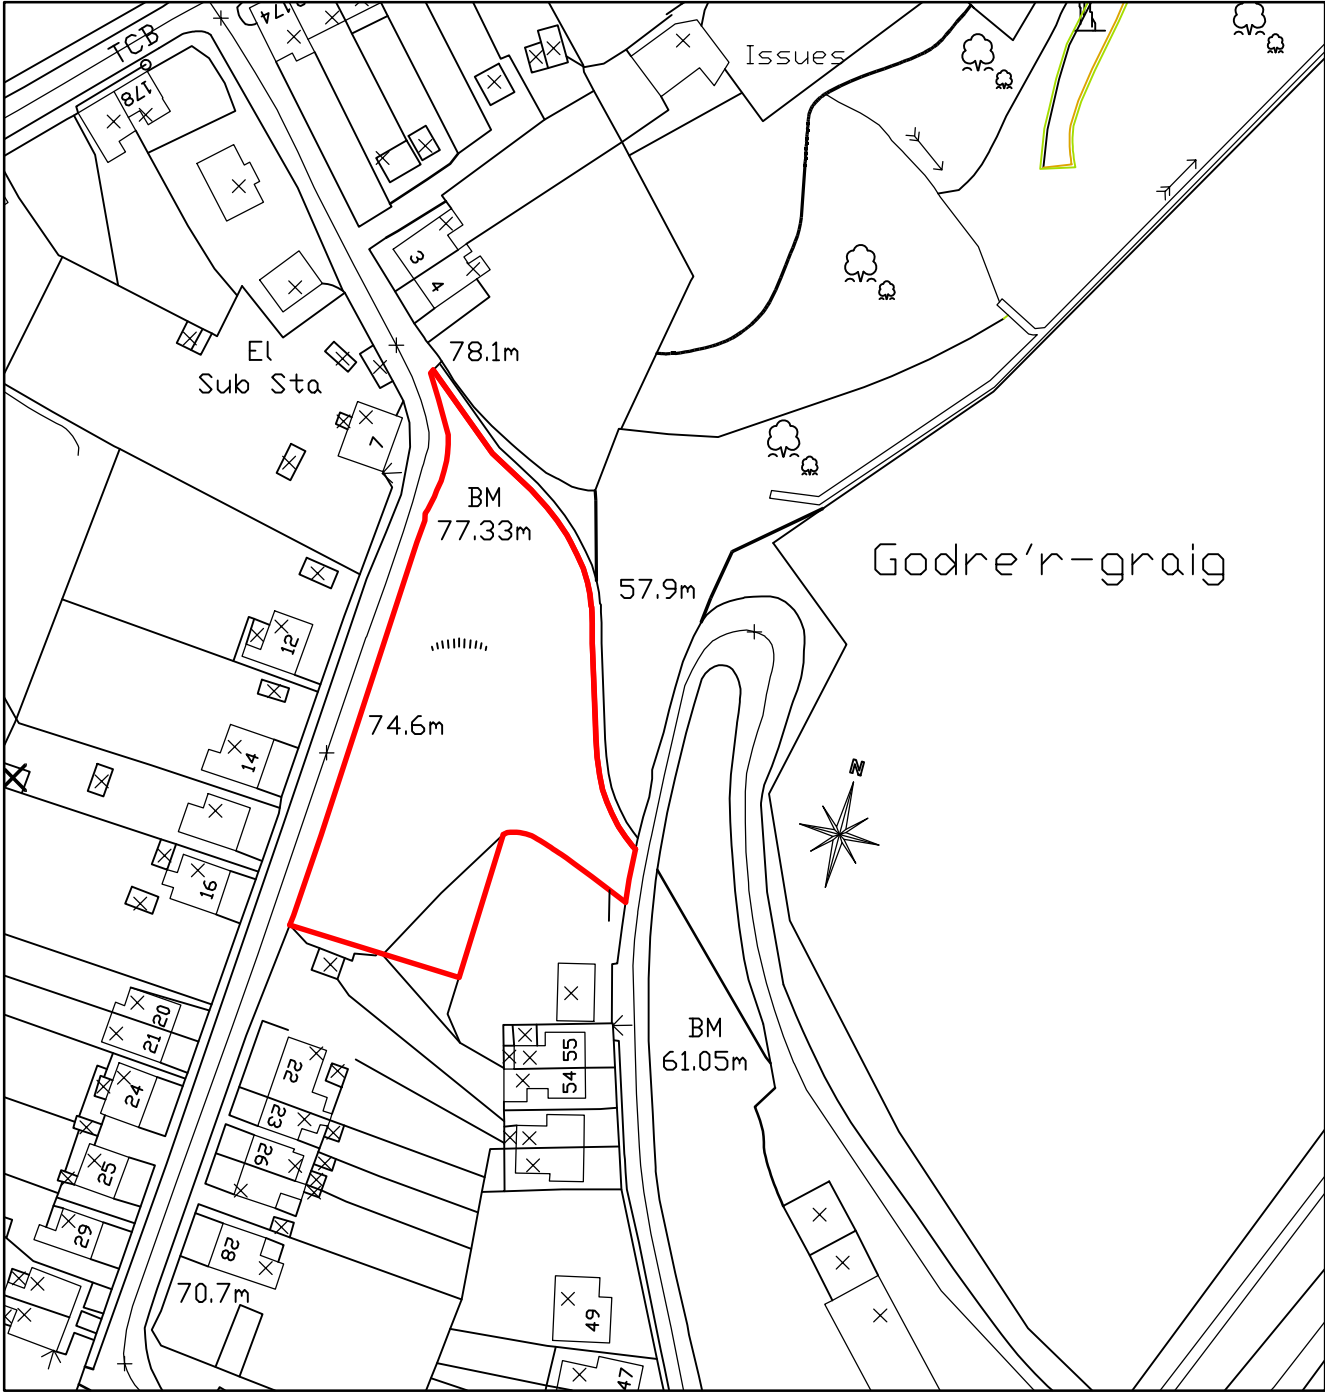

Proposed Residential Development
Gnoll Rd Godre Graig Swansea
SA9 2PA
Site Location Plan Scale 1:1250

Dwg No: 02.162.10 B

