



New Boundary Type 1

Existing Boundary Type 2

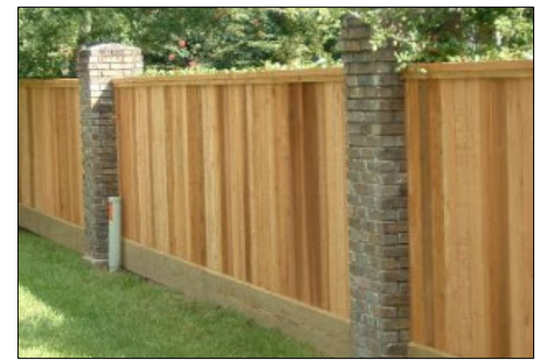


MATERIAL IMAGE OF PROPOSED FENCE SURROUNDING PROPERTY

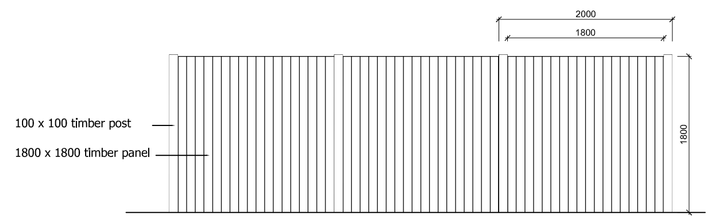

EXISTING TIMBER BOUNDARY FENCE AROUND SITE 1:50
(TYPE 2)

SECTION THRU PIER 1:50 (TYPE 1)

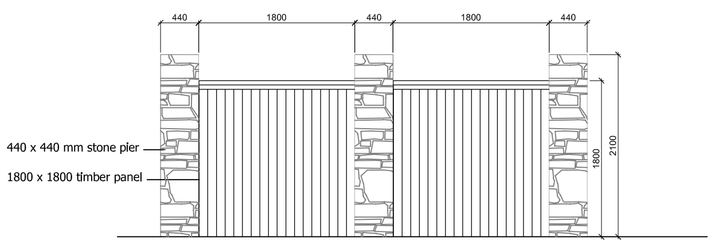

PROPOSED STONE PIER AND TIMBER PANEL FENCE 1:50
(TYPE 1)

0m 5m

1:50 scale bar

Do Not Scale.

All dimensions and conditions are to be checked on site prior to preparing drawings or commencing any work.

IF IN DOUBT, ASK!

CONTACT US:

Tel: 07702117902 / 07850880427
Mail: info@dbdesignworks.co.uk
Web: www.dbdesignworks.co.uk

ref	description	date

0m 5m 10m

1:100 scale bar

client: STEVE JOHN

project: GARDENERS LANE
NEATH

drawn: 23.04.2020 | by: MB | scale: 1:50,1:100@A1

drawing title: BOUNDARY PROPOSALS

D&B DESIGN WORKS Ltd

PLANNING

drawing number: DB1028 - 009

rev: