


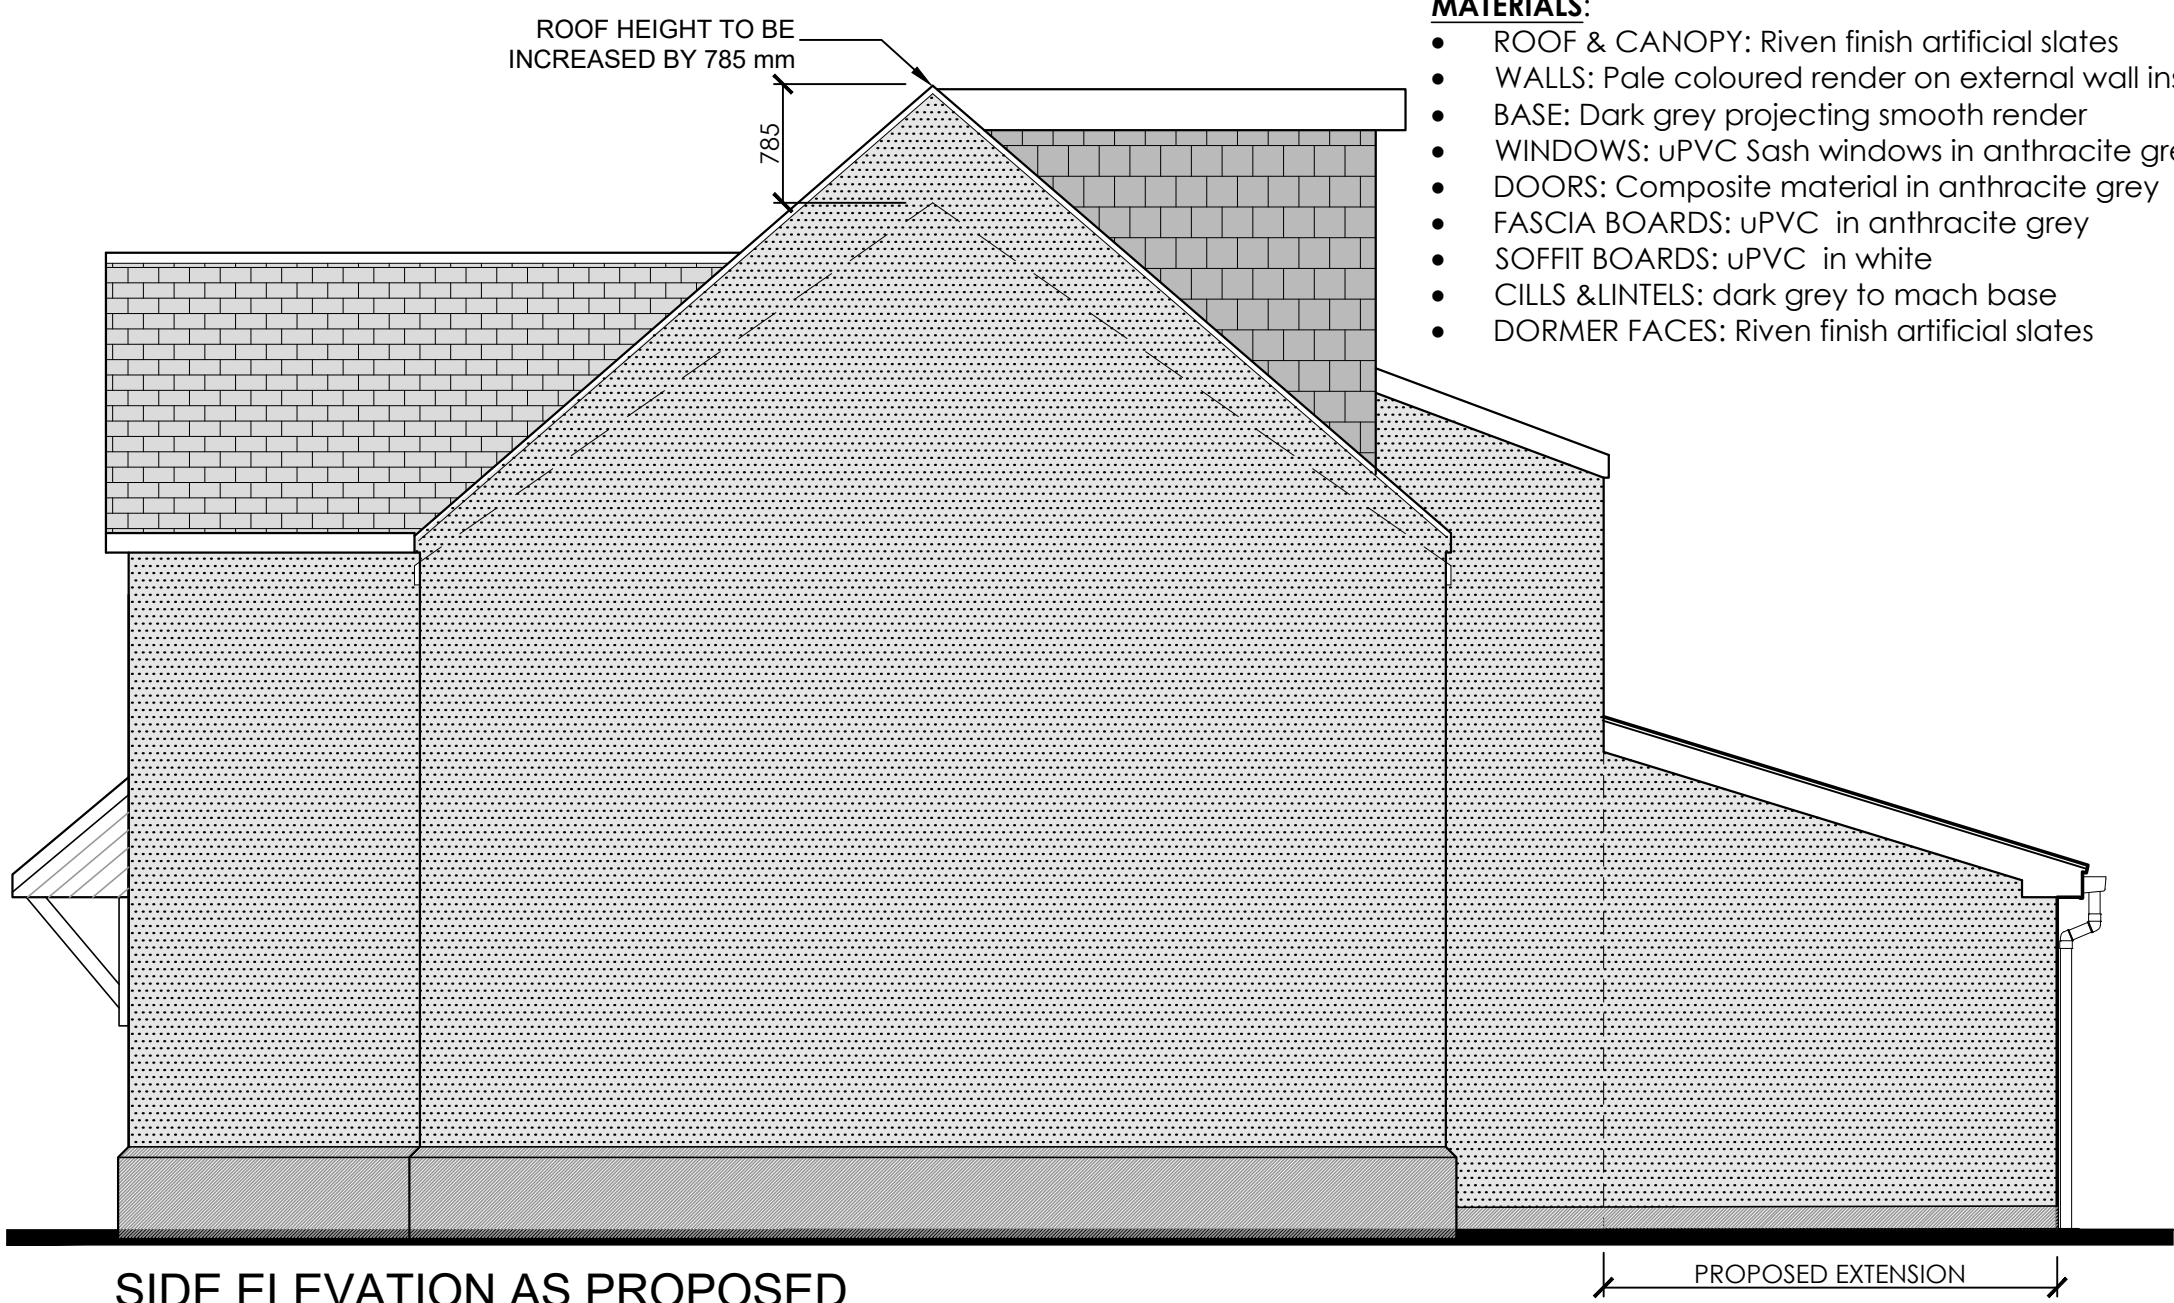

MATERIALS:

- ROOF & CANOPY: Riven finish artificial slates
- WALLS: Pale coloured render on external wall in:
- BASE: Dark grey projecting smooth render
- WINDOWS: uPVC Sash windows in anthracite gr
- DOORS: Composite material in anthracite grey
- FASCIA BOARDS: uPVC in anthracite grey
- SOFFIT BOARDS: uPVC in white
- CILLS & LINTELS: dark grey to mach base
- DORMER FACES: Riven finish artificial slates

PROPOSED HOUSE EXTENSION

14 NEW ROAD
YNYSMEUDWY
PONTARDAWE
SA8 4PJ

PROPOSED ELEVATIONS 1

DATE:
September 2020

DRAWN BY:
P.P.

SCALE(S):
1:50 @ A3

DRAWING NO:
20-075/P/09

REV:
A