


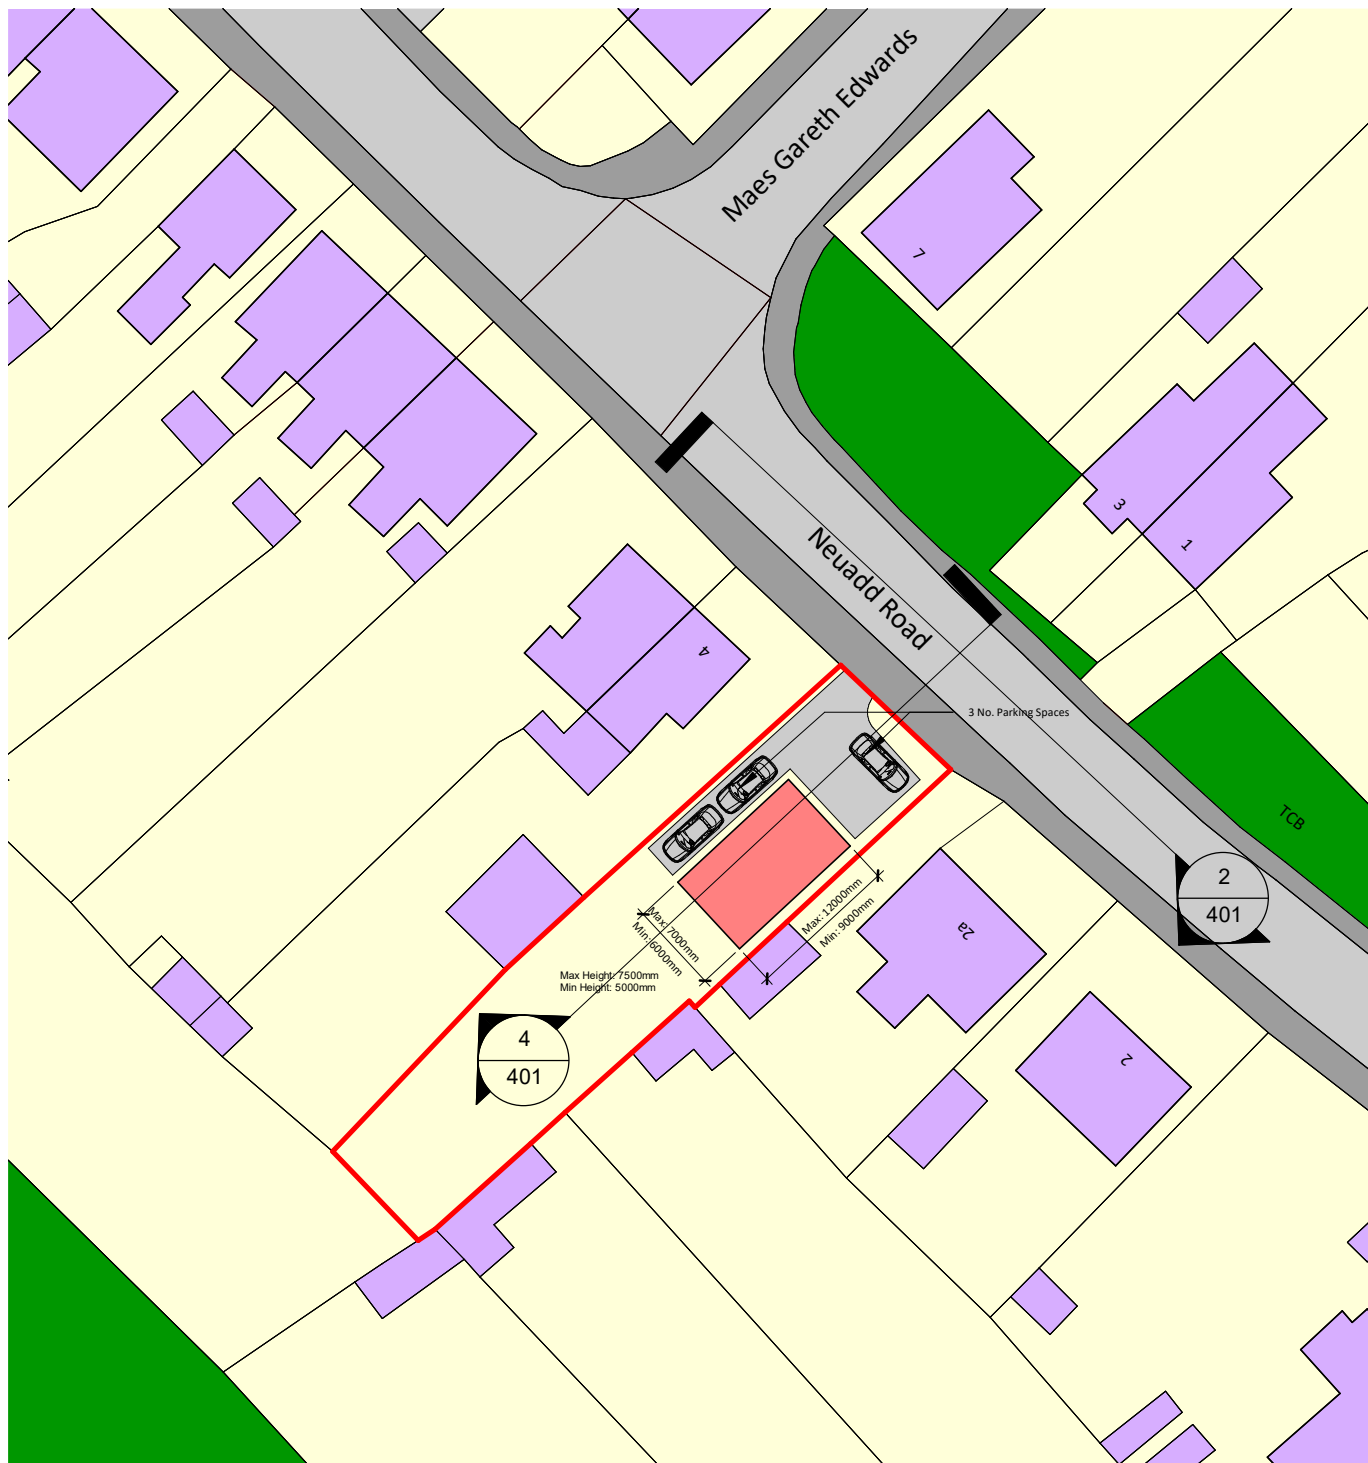

darkin
architects

drawing on
experience


www.darkinarchitects.com

CARDIFF 02921 197 196
LLANELLI 01554 778 730
NEATH 01639 383 000

info@darkinarchitects.com

RIBA 
Chartered Practice

NOTES

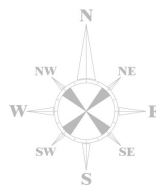

No.	Description	By	Date
A	Parking area amended	JDH	21-09-2020
B	Road Names Added	JDH	01-10-2020
C	North Arrow Added	JDH	02-10-2020

THIS DRAWING IS THE COPYRIGHT OF DARKIN ARCHITECTS AND MAY NOT BE COPIED, ALTERED OR REPRODUCED IN ANY FORM OR PASSED TO A THIRD PARTY WITHOUT THEIR CONSENT. DIMENSIONS MUST BE CHECKED AND VERIFIED ON SITE AND ANY DISCREPANCIES SHOULD BE REPORTED TO THE ARCHITECT. THIS DRAWING MUST NOT BE SCALED AND SHOULD BE READ IN CONJUNCTION WITH ALL OTHER CONSULTANT'S DRAWINGS. IF IN DOUBT ASK FOR CONFIRMATION.

CLIENT: Jeffrey Morgan

PROJECT: New House

PROJECT ADDRESS: Neuadd Road,
Gwaun Cae Gurwen,
SA18 1UH

DRAWING TITLE: Proposed Site Block Plan

DRAWN BY

JDH

CHECKED BY

DLD

© Copyright
Darkin
Architects 2020

PROJECT REF

NH338

SCALE

1 : 500

PAPER SIZE

A4

DRAWING

003

REVISION

C

DATE

17-09-2020