



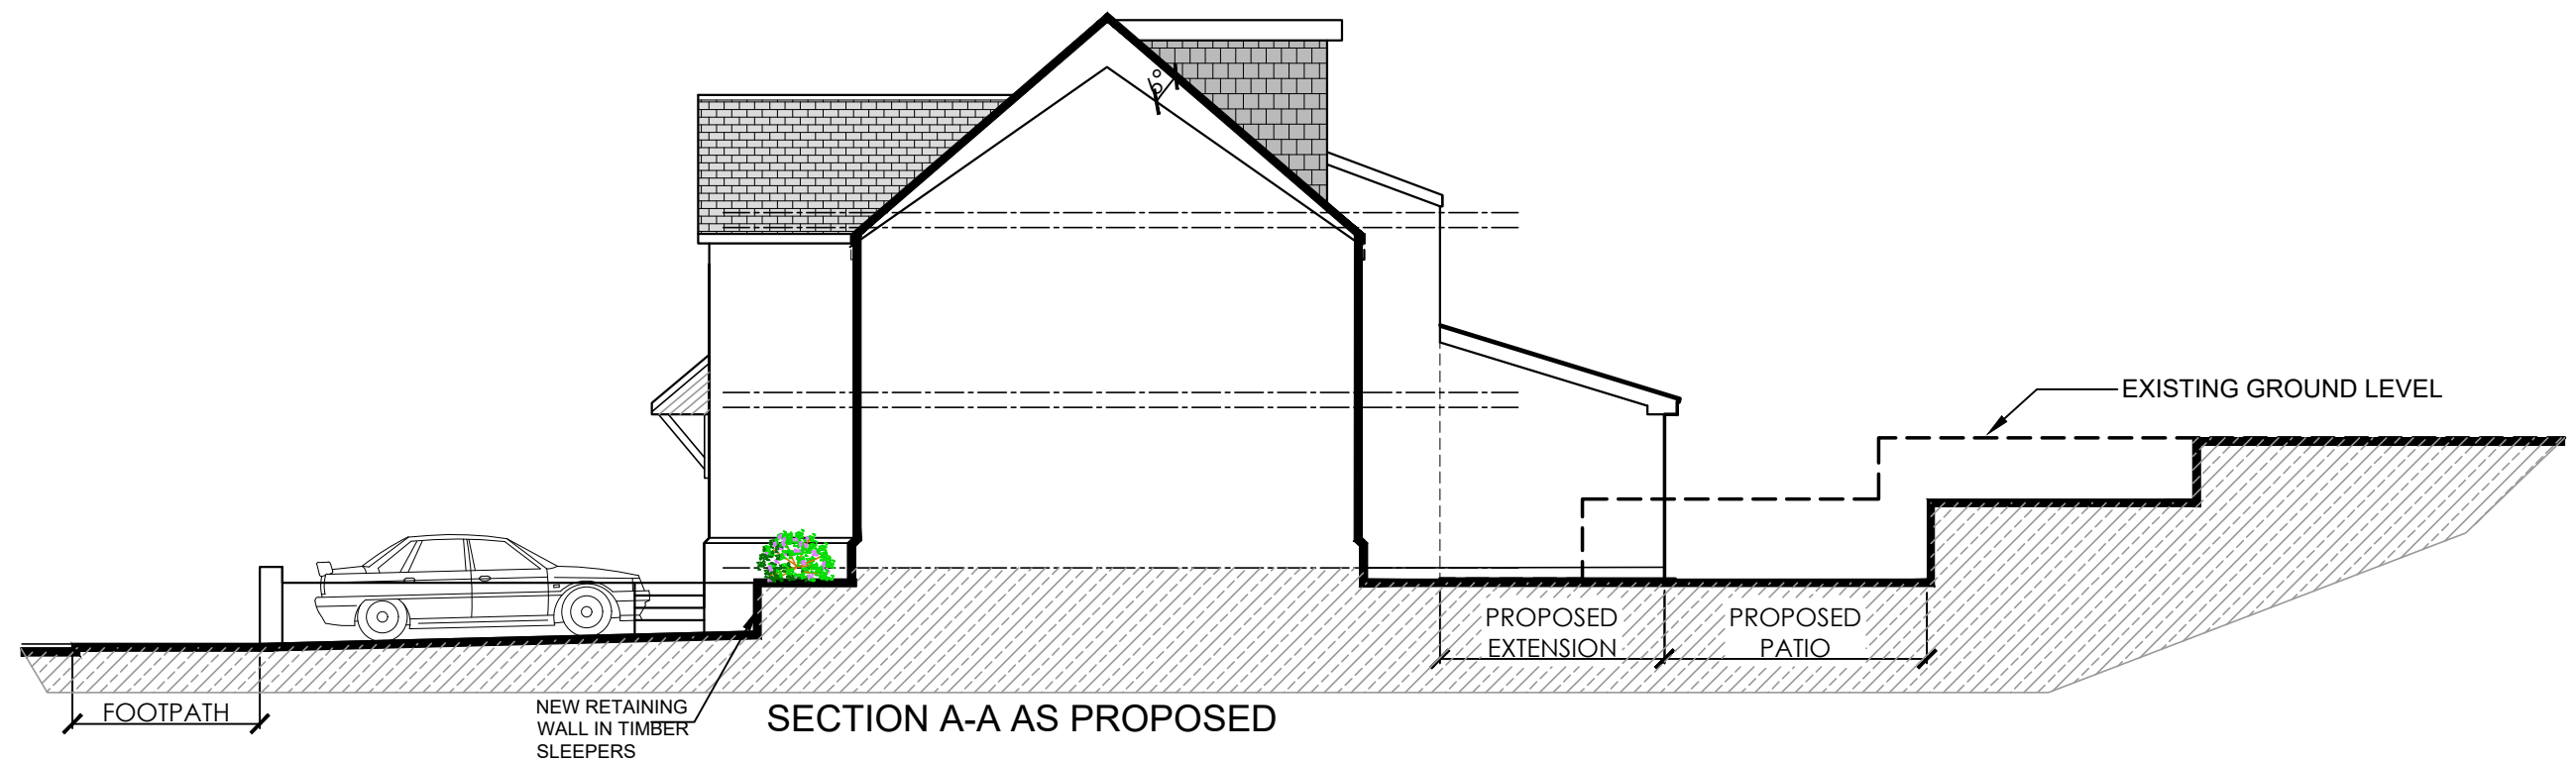

ISSUED FOR:

PLANNING APPLICATION PURPOSES

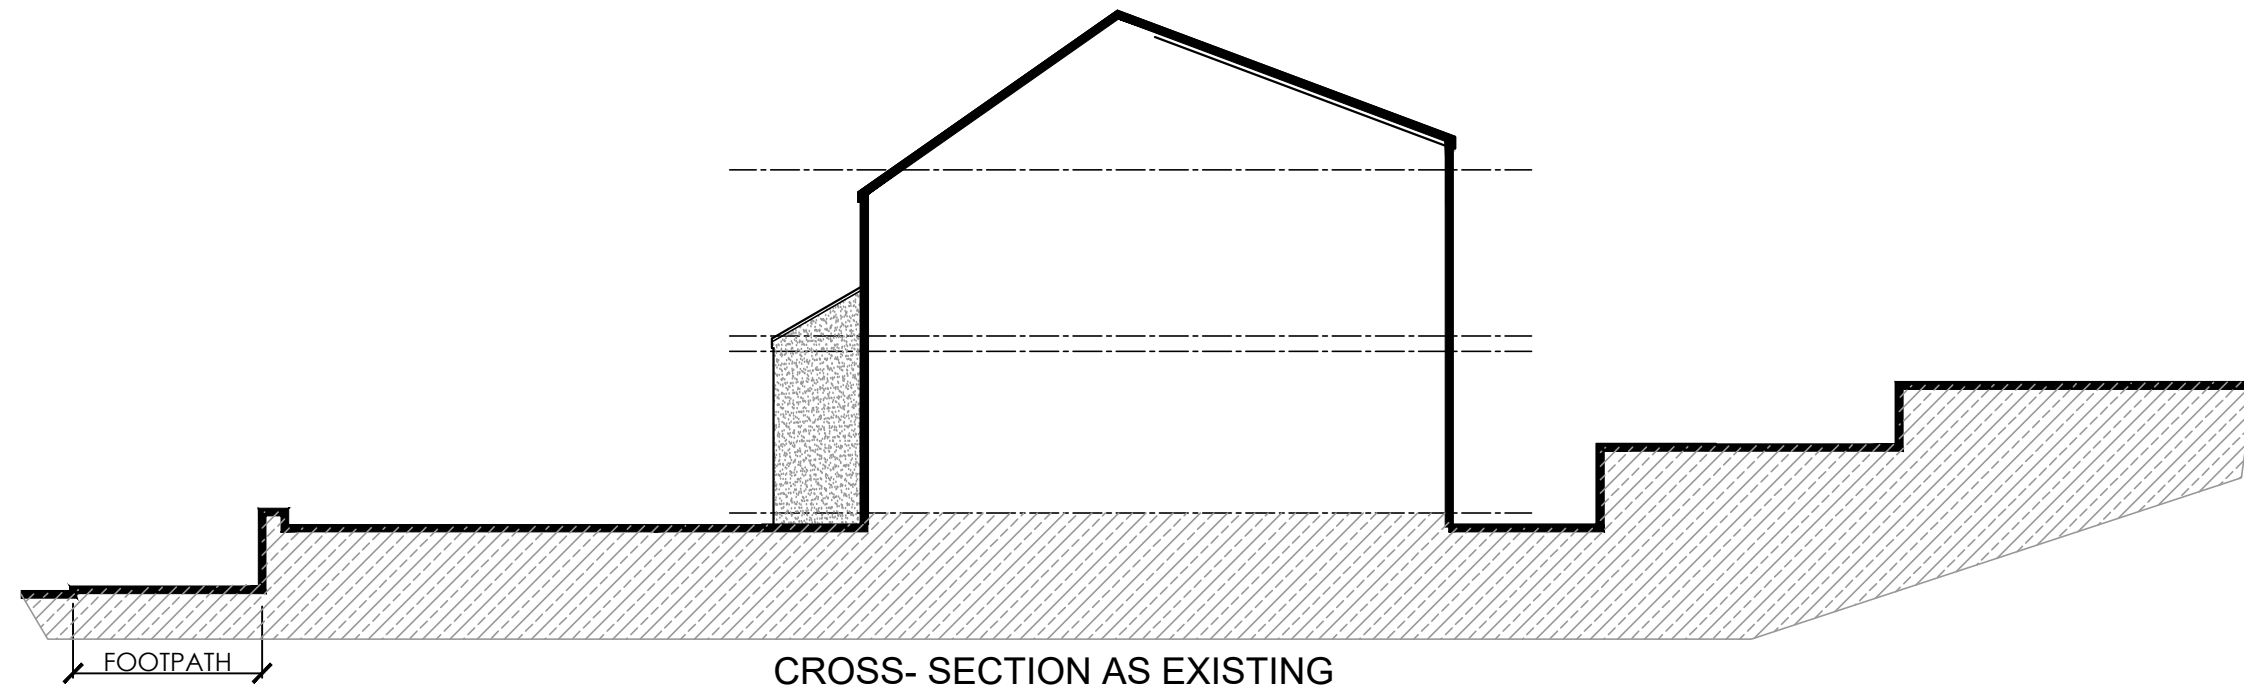

PROPOSED HOUSE EXTENSION

14 NEW ROAD
YNYSMEUDWY
PONTARDAWE
SA8 4PJ

SITE SECTIONS

DATE:
September 2020

DRAWN BY:
P.P.

SCALE(S):
1:100 @ A3

DRAWING NO:
20-075/P/12

REV:
B