

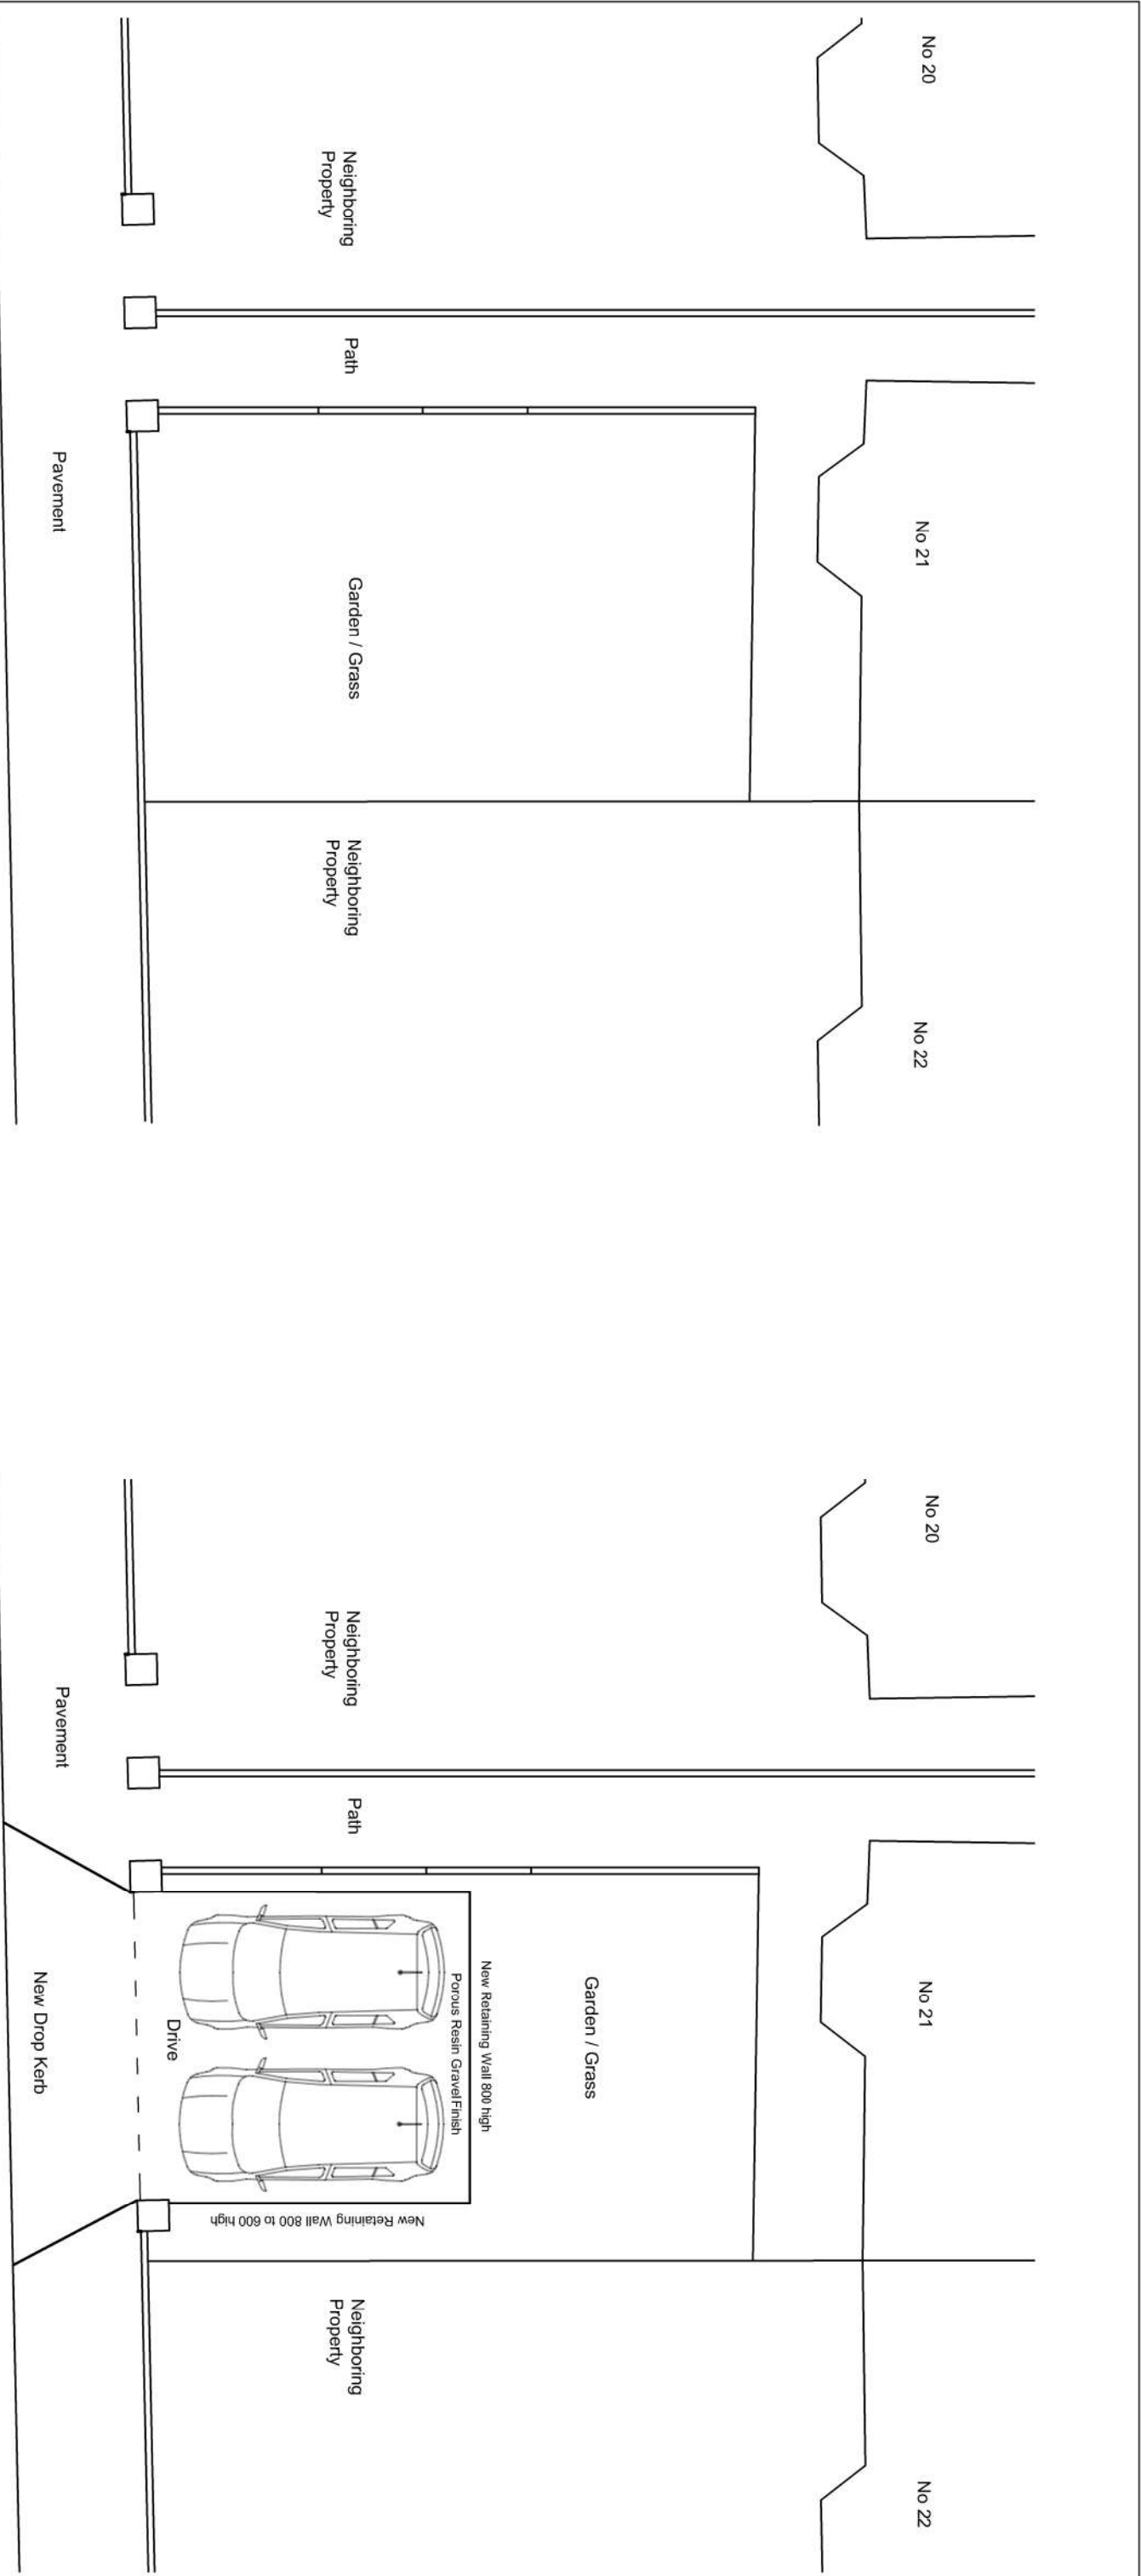


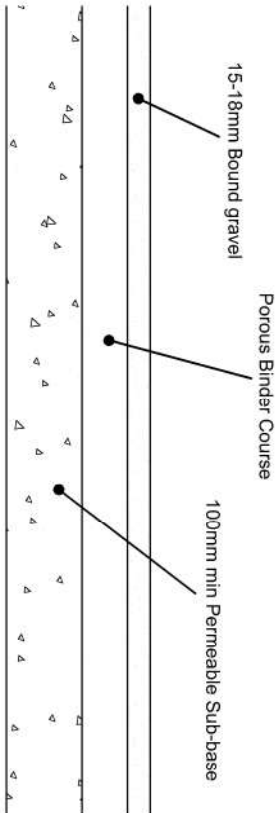


Existing Plan 1-100

Proposed Plan 1-100

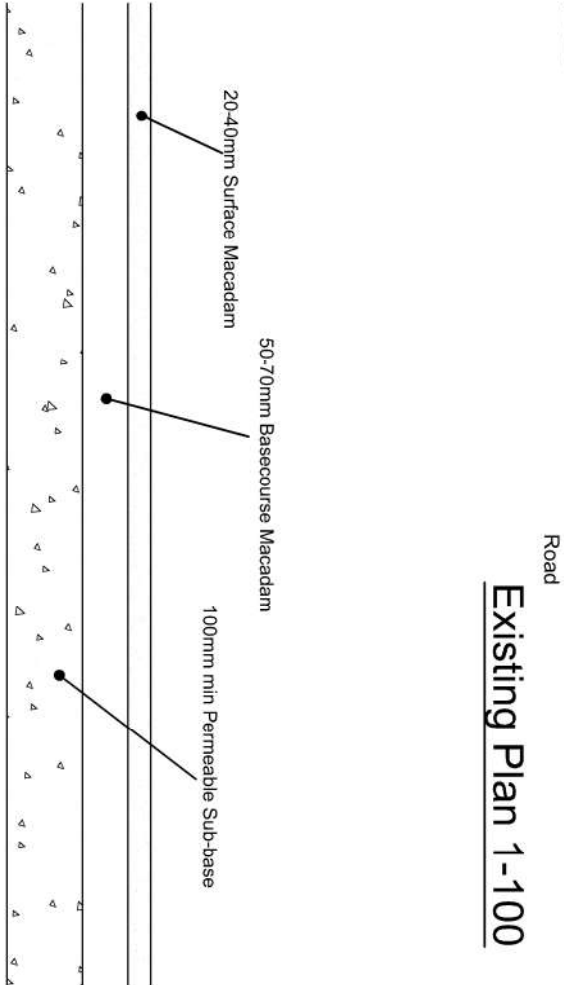

This drawing is copyright ©
NOTE: All dimensions to be checked on
site and not scaled from the drawing.

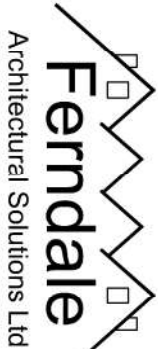

CLIENT Sarah Jones and Samson Omoibo		JOB TITLE Loft Conversion Works		DRWG. TITLE Off Road Parking drawings	
DATE: Sept 2020	SCALE: As Shown	A3	DRWG. NO. 20.23.03	REV. ---	PURPOSE Planning